CITY OF BYRAM
AGENDA FOR REGULAR MEETING OF THE MAYOR AND BOARD OF ALDERMEN
THURSDAY, MARCH 23, 2023, 7:00 PM
City Hall, 5901 Terry Road

1. **Welcome and Call to Order**
2. **Invocation**
3. **Pledge of Allegiance**
4. **Roll Call**
5. **Presented Items**
   - **(a)** Approval to Amend the Agenda: moving Item #14 and Alderman Erma Johnson item to Presented Items, adding under Consent Agenda: item (q) $3,138.67 to McMaster & Assoc. for Huntington Drive Drainage Study (130-301-602) and item (r) $3,138.67 to McMaster & Assoc. for Alixandria Drive Drainage Study (130-301-602) - Angela Richburg, City Clerk
   - **(b)** Branding Signage - Alderman Erma Johnson
   - **(c)** Approval of Final Plat Cedars of Byram Estates Phase 2 - Bill Miley, Public Works Director
6. **Approval of Consent Agenda Items**
   - **(a) Approval of Mayor and Board Work Session Minutes from March 6, 2023- Angela Richburg, City Clerk**
   - **(b) Approval of Mayor and Board Meeting Minutes from March 9, 2023- Angela Richburg, City Clerk**
   - **(c) Approval of Donations for the Swinging Bridge Festival: Double G Coatings Company - $5,000.00, Innovative Computer Solutions - $1,000.00, Richard's Front Wheel Drive - $1,000.00, Jackson Area Federal Credit Union - $1,000.00, Mills, Scanlon, Dye & Pittman - $500.00 and MEA - $500.00, Control Systems - $250.00 – Angela Richburg, City Clerk**
   - **(d) $4,500.00 to CivicPlus, yearly website renewal (various)**
   - **(e) Approval of onsite training from ADSI for all of Court Services personnel in the amount of $1,700.00 (001-110-611)**
   - **(f) Approval to dispose: Reception Desk (#308) at City Hall, 2010 Crown Vic, #10-09, vn # 2FABP7BV7AX144496 - Angela Richburg, City Clerk**
   - **(g) $580.70 - $175.00 to University of MS Office of Professional Development, registration for C Elabor for Spring Conference in Cleveland, MS on April 16-28 with estimated travel expenses of $405.70 (001-140-610/611)**
   - **(h) $375.00 to Mississippi Chapter of International Public Management**

Association for Human Resources, registration for L. Kent to attend the Southern Conference in Flowood, MS on April 17-19, 2023 (001-140-611)

(i) Approval to sign a Memorandum of Agreement Between Byram Police Department and Christians in Action, Inc. - Chief David W. Errington

(j) Approval of Order Recognizing 2023 Dodge Charger has an unmarked vehicle to be used for investigative use - Chief David W. Errington

(k) Approval to dispose of evidence that Judge Stevenson has ordered to be forfeited - Chief David Errington

(l) $517.00 - $199.00 to Street Cop Training registration for Officer M. George to attend MS Case Law All Cops Need to Know in Southaven, MS on May 9-10, 2023 with estimated travel expenses of $318.00 (001-200-610/611)

(m) $138.00 estimated travel expenses for Officer S. Walters to attend S.T.O.R.M. 2022 Spring Conference in Biloxi, MS on May 2-4, 2023 (001-200-610)

(n) $580.00 - $350.00 to Columbia Law Enforcement Training Academy of Officer B. Cameron to attend Basic SWAT School in Columbia, MS, on April 30 through May 05, 2023 with estimated travel expenses of $230.00 (001-200-610/611)

(o) $77,404.57 to Hemphill Construction for the emergency repair of Terry Road (001-301-912)

(p) $23,000.00 To Pickering Firm, Inc. Engineering for the 23 MS Municipal and County Water Infrastructure Program Project (001-195-602)

(q) $3,138.67 to McMaster & Assoc. for Huntington Drive Drainage Study (130-301-602)

(r) $3,138.67 to McMaster & Assoc. for Alixandria Drive Drainage Study (130-301-602)

Discussion/Action

7. $219,462.30 Approval of Claims Docket for March 1 through 24, 2023 - Angela Richburg, City Clerk

8. Approval of Byram Police Department Restructure of Command - Chief David W. Errington

9. Approval of promotion of a Lieutenant/Commander to the new rank of Police Captain effective 04/03/2023 - Chief David W. Errington

10. Approval of the promotion of a Sergeant to the new rank of Administrative

Support Lieutenant effective 04/03/2023 - Chief David W. Errington

11. **Approval of promotion of a Sergeant to the new rank of Operations Lieutenant effective 04/03/2023 - Chief David W. Errington**
12. **Approval of promotion of a Sergeant to the new rank of Patrol Lieutenant effective 04/03/2023 - Chief David W. Errington**
13. **Approval of promotion of a Patrol Officer II to Patrol Sergeant effective 04/03/2023 - Chief David W. Errington**
14. **Announcements**

- City Administration Offices Closed in observance of Good Friday – Friday, April 7th, 2023
- Food Truck Friday – Friday, April 7th, 5:00 -8:30 p.m., Davis Road Park, 2515 Davis Road
- Mayor and Board of Aldermen Work Session – Monday, April 10th, 6:30 p.m., City Hall, 5901 Terry Road
- Mayor and Board of Aldermen Meeting – Thursday, April 13th, 7:00 p.m., City Hall, 5901 Terry Road
- Swinging Bridge Festival – Friday, April 28th, 6-11:00 p.m. and Saturday, April 29th, noon – 11:00 p.m.

15. **Adjourn**

CITY OF BYRAM AGENDA ITEM FACT SHEET

BOARD MEETING DATE:	March 23, 2023	AGENDA ITEM NO: (a)	
CONSENT AGENDA:		TO:	

FOR: Approval to Amend the Agenda: moving Item #14 to Presented Items, adding under Consent Agenda: item

ACCOUNT NO:

INTRODUCED BY:

ATTACHMENTS:

Description	Upload Date	Type	File Name

No Attachments Available

CITY OF BYRAM AGENDA ITEM FACT SHEET

BOARD MEETING DATE: March 23, 2023

AGENDA ITEM NO: (b)

CONSENT AGENDA:

TO:

FOR:

ACCOUNT NO:

INTRODUCED BY:

DISCUSSION: Branding Signage locations:

1. **Davis Road (Middle School)**
2. **South Siwell Rd/McClure**
3. **Terry Road South**
4. **Terry Road North**
5. **Siwell Road I55**
6. **Siwell Road/Florance**

INTRODUCED BY: Alderman Erma Johnson

BOARD ACTION:

ATTACHMENTS:

	Description	Upload Date	Type	File Name
🗋	invoice	3/20/2023	Backup Material	sign_invoice.PDF
🗋	Welcome to Byram	3/20/2023	Backup Material	Welcome_To_Byram.pdf
🗋	Byram Welcomes You	3/20/2023	Backup Material	Byram_Welcomes_YOU.pdf
🗋	Architectural designs	3/20/2023	Backup Material	Welcome_To_Byram_Architectural.pdf

Quotation Number B443461-B

Quote Date 03/16/23

Custom Products Corporation
P.O. Box 54091
Jackson, MS 39288-4091

Telephone: 601/932-5854

THIS IS A BID/ESTIMATE

Bill To:
City of Byram
PO Box 720222
Byram, MS 39272-0222

Ship To:
CITY OF BYRAM CALL WHEN READY
ERMA JOHNSON - 601-918-6369

Ship to Contact:

Phone: 6013727747

Shipper Acct No:

BOL Instructions:

Customer	Ship Via	F.O.B.	Terms	Purchase Order Number	Salesperson	Reference No.
BYRMS	PICK UP	N/A	Net 30 Days	QUOTE - ERMA	DS	

Qty. Quoted	Qty. Shipped / Back Ordered	Item Number / Item Description	cpartno	Unit of Meas	Requ Date	Unit Price / Disc % / Tax	Extended Price
6	0	O900CUSTOMFRAME SIGN FRAME CUSTOM KIT (C)		EA	03/16/23	0.0000 N	0.00 OR
6	0	CQ4080HML120XS CONTOUR or LOGO SIGN/11.51-12.00/HIP/080AL(SF)(C)48X36 WELCOME TO ROUTER CUT/LOGO/MULTI-COLOR/PRECISION MFG/CUSTOM SIGN		EA	03/16/23	177.3000 N	1063.80 PR REFER TO PRODUCT LINE CHECKLIST
6	0	OTSBLQBK120 TRAFFIC SIGN BACKER/LAMINATE VINYL/BLACK/11.51-12.00/(C)		EA	03/16/23	50.0000 N	300.00 CB
1	0	QROUTEN000320 SET-UP CHARGE FOR NEW DESIGN ON CNC ROUTER/.01-32.00 SQFT		EA	03/16/23	75.0000 N	75.00 PR
12	0	OPOR3S1214BKP0 POST ROUND STEEL 3" OD 12' (144")/14GA/(BLACK) (NO HOLES)		EA	03/16/23	92.7800 N	1113.36 ST
12	0	OPOZFR3FINB3BK POST TOP FINIAL 3"OD ROUND/FIN-B3 BALL/SLIPOVER/(BLACK)(PU)[F]		EA	03/16/23	39.6400 N	475.68 ST

SHIP & BACKORDER YES OR NO

- Quotes expire 5 days from the quoted date unless otherwise noted above.
- Please refer to our website for terms of sale, ordering and artwork guidelines.
- The "C.A.L.T." is our estimated current average lead time based on historical information.

Quotation Number B443461-B

Quote Date 03/16/23

Custom Products Corporation
P.O. Box 54091
Jackson, MS 39288-4091

Telephone: 601/932-5854

THIS IS A BID/ESTIMATE

Bill To:
City of Byram
PO Box 720222
Byram, MS 39272-0222

Ship To:
CITY OF BYRAM CALL WHEN READY
ERMA JOHNSON - 601-918-6369

Ship to Contact:

Phone: 6013727747

Shipper Acct No:

BOL Instructions:

Customer	Ship Via	F.O.B.	Terms	Purchase Order Number	Salesperson	Reference No.
BYRMS	PICK UP	N/A	Net 30 Days	QUOTE - ERMA	DS	

Qty. Quoted	Qty. Shipped / Back Ordered	Item Number / Item Description	cpartno	Unit of Meas	Requ Date	Unit Price / Disc % / Tax	Extended Price
24	0	OSIZ5SPR3BK SIGN PANEL BRACKET/SPR3/ROUND/3"OD/BLACK (BOX/50)(S25/P0)(C)		EA	03/16/23	12.5400 N ST	300.96
12	0	OPOZBR39993BK POST BASE ROUND/3"OD/#9993/27"H/BOLT TOGETHER/(BLACK)(PU) (C)		EA	03/16/23	92.8300 N ST	1113.96
1	0	Q1KPR CM		EA	03/16/23	0.0000 N Q	0.00
1	0	Q1RSDS QUOTE BY DALLAS SUTTON 601-933-8273 OR E-MAIL dallas@cpcsigns.com		EA	03/16/23	0.0000 N Q	0.00

SHIP & BACKORDER YES OR NO

- Quotes expire 5 days from the quoted date unless otherwise noted above.
- Please refer to our website for terms of sale, ordering and artwork guidelines.
- The "C.A.L.T." is our estimated current average lead time based on historical information.

Non Taxable Subtotal	4442.76
Taxable Subtotal	0.00
Tax	0.00
Total Order	4442.76

022423 WELCOME TO BYRAM ROUTED

DOME SHAPE

DOME SHAPE

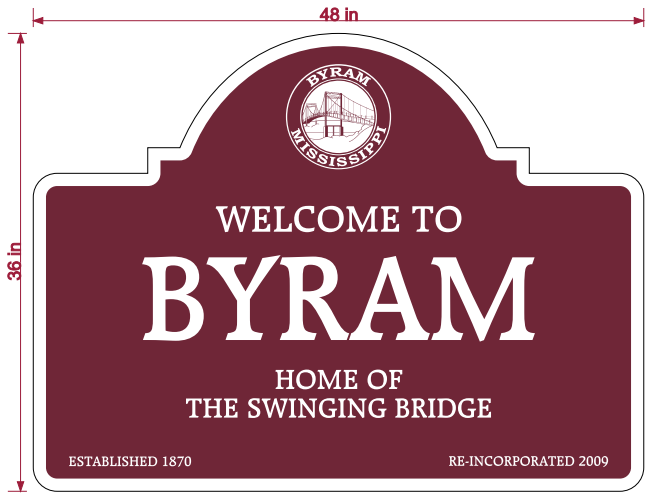

MONTICELLO SHAPE

WHALES TAIL

RIDGELAND SHAPE

022423 WELCOME TO BYRAM ROUTED

DOME SHAPE

DOME SHAPE

MONTICELLO SHAPE

WHALES TAIL

RIDGELAND SHAPE

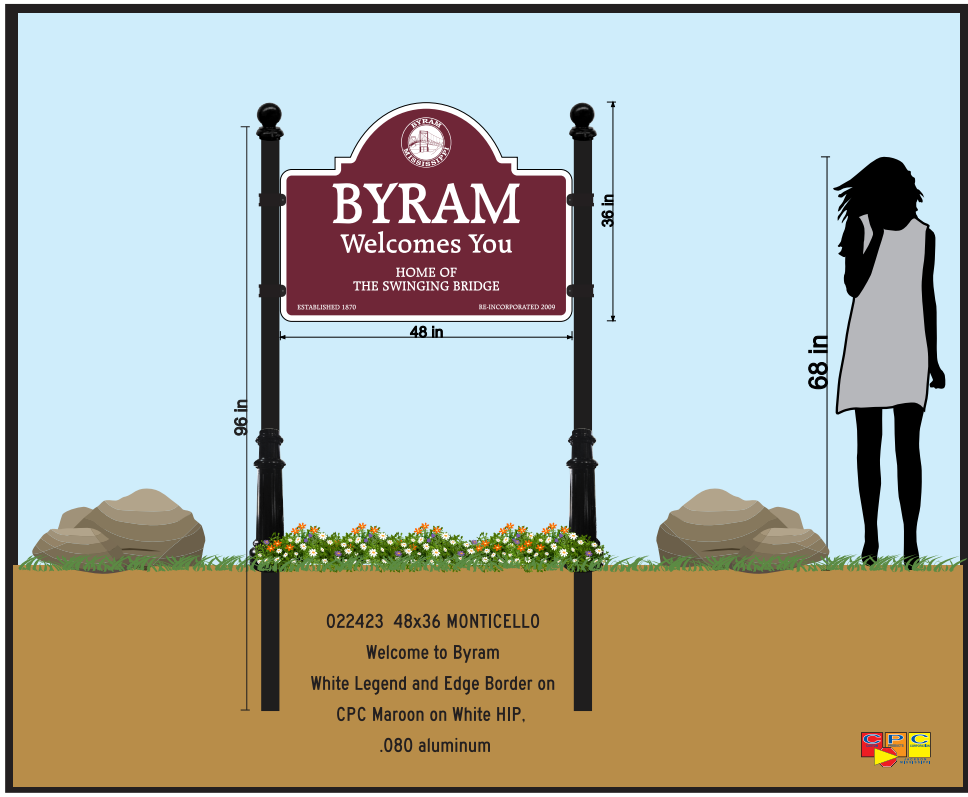

022423 48x36 MONTICELLO

Welcome to Byram

White Legend and Edge Border on

CPC Maroon on White HIP,

.080 aluminum

CITY OF BYRAM AGENDA ITEM FACT SHEET

BOARD MEETING DATE: March 23, 2023

AGENDA ITEM NO: (c)

CONSENT AGENDA:

TO:

FOR:

ACCOUNT NO:

INTRODUCED BY:

DISCUSSION: Approval of Final Plat Cedars of Byram Estates Phase 2

INTRODUCED BY: Bill Miley, Public Works Director

BOARD ACTION:

ATTACHMENTS:

	Description	Upload Date	Type	File Name
🗋	Platt 1	3/20/2023	Backup Material	cedars_2_record_plat_sheet_1_of_2.pdf
🗋	Platt 2	3/20/2023	Backup Material	cedars_2_record_plat_sheet_2_of_2.pdf
🗋	Drawings	3/20/2023	Backup Material	Cedars_of_Byram_Estates_Phase_2_-_Record_Drawings.pdf

CEDARS OF BYRAM ESTATES, PHASE 2

SITUATED IN THE SOUTHEAST 1/4 OF THE SOUTHEAST 1/4 OF SECTION 21, AND THE WEST 1/2 OF THE SOUTHWEST 1/4 OF SECTION 22, TOWNSHIP 4 NORTH - RANGE 1 WEST CITY OF BRYAM, HINDS COUNTY, MISSISSIPPI

PLATTED & SURVEYED BY
H D LANG AND ASSOCIATES, INC.
ENGINEERS / LAND SURVEYORS
4099 NORTH STATE STREET
JACKSON, MISSISSIPPI
(601) 362-4886

GRAPHIC SCALE
100 0 50 100
(IN FEET)
1 inch = 100 ft.

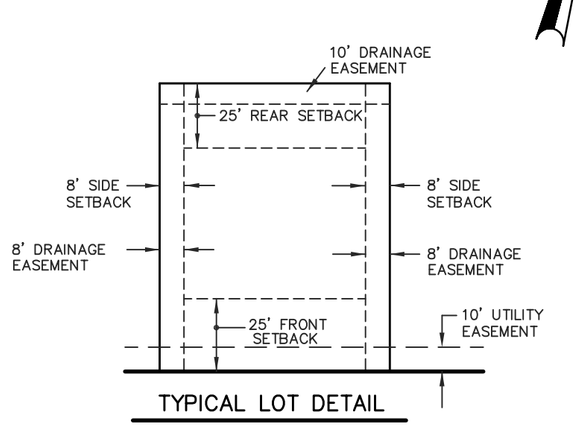

TYPICAL LOT DETAIL

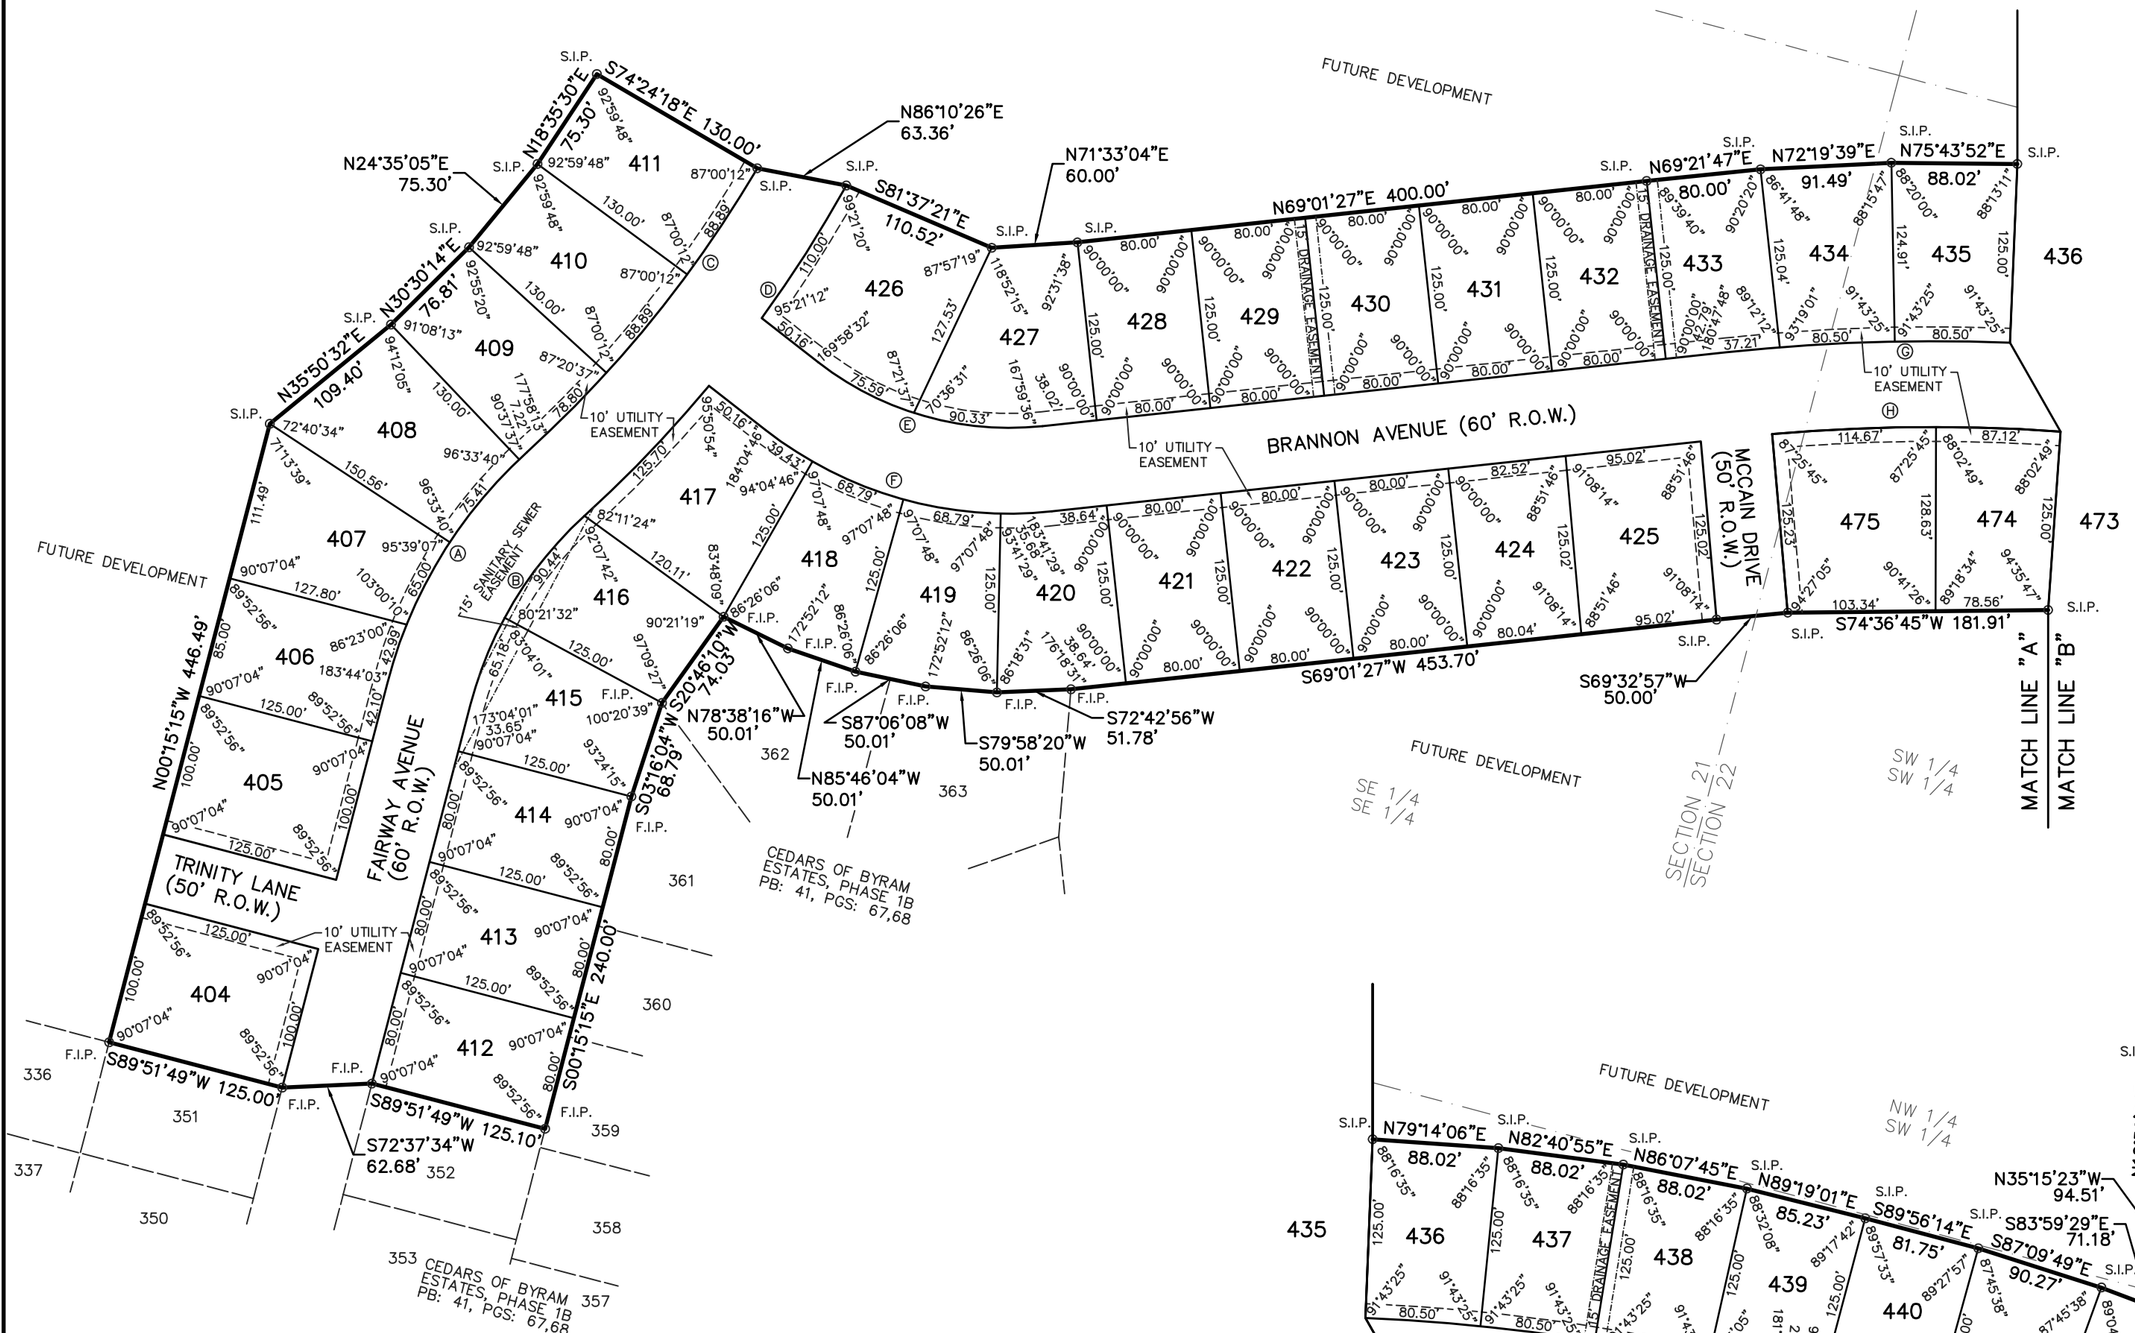

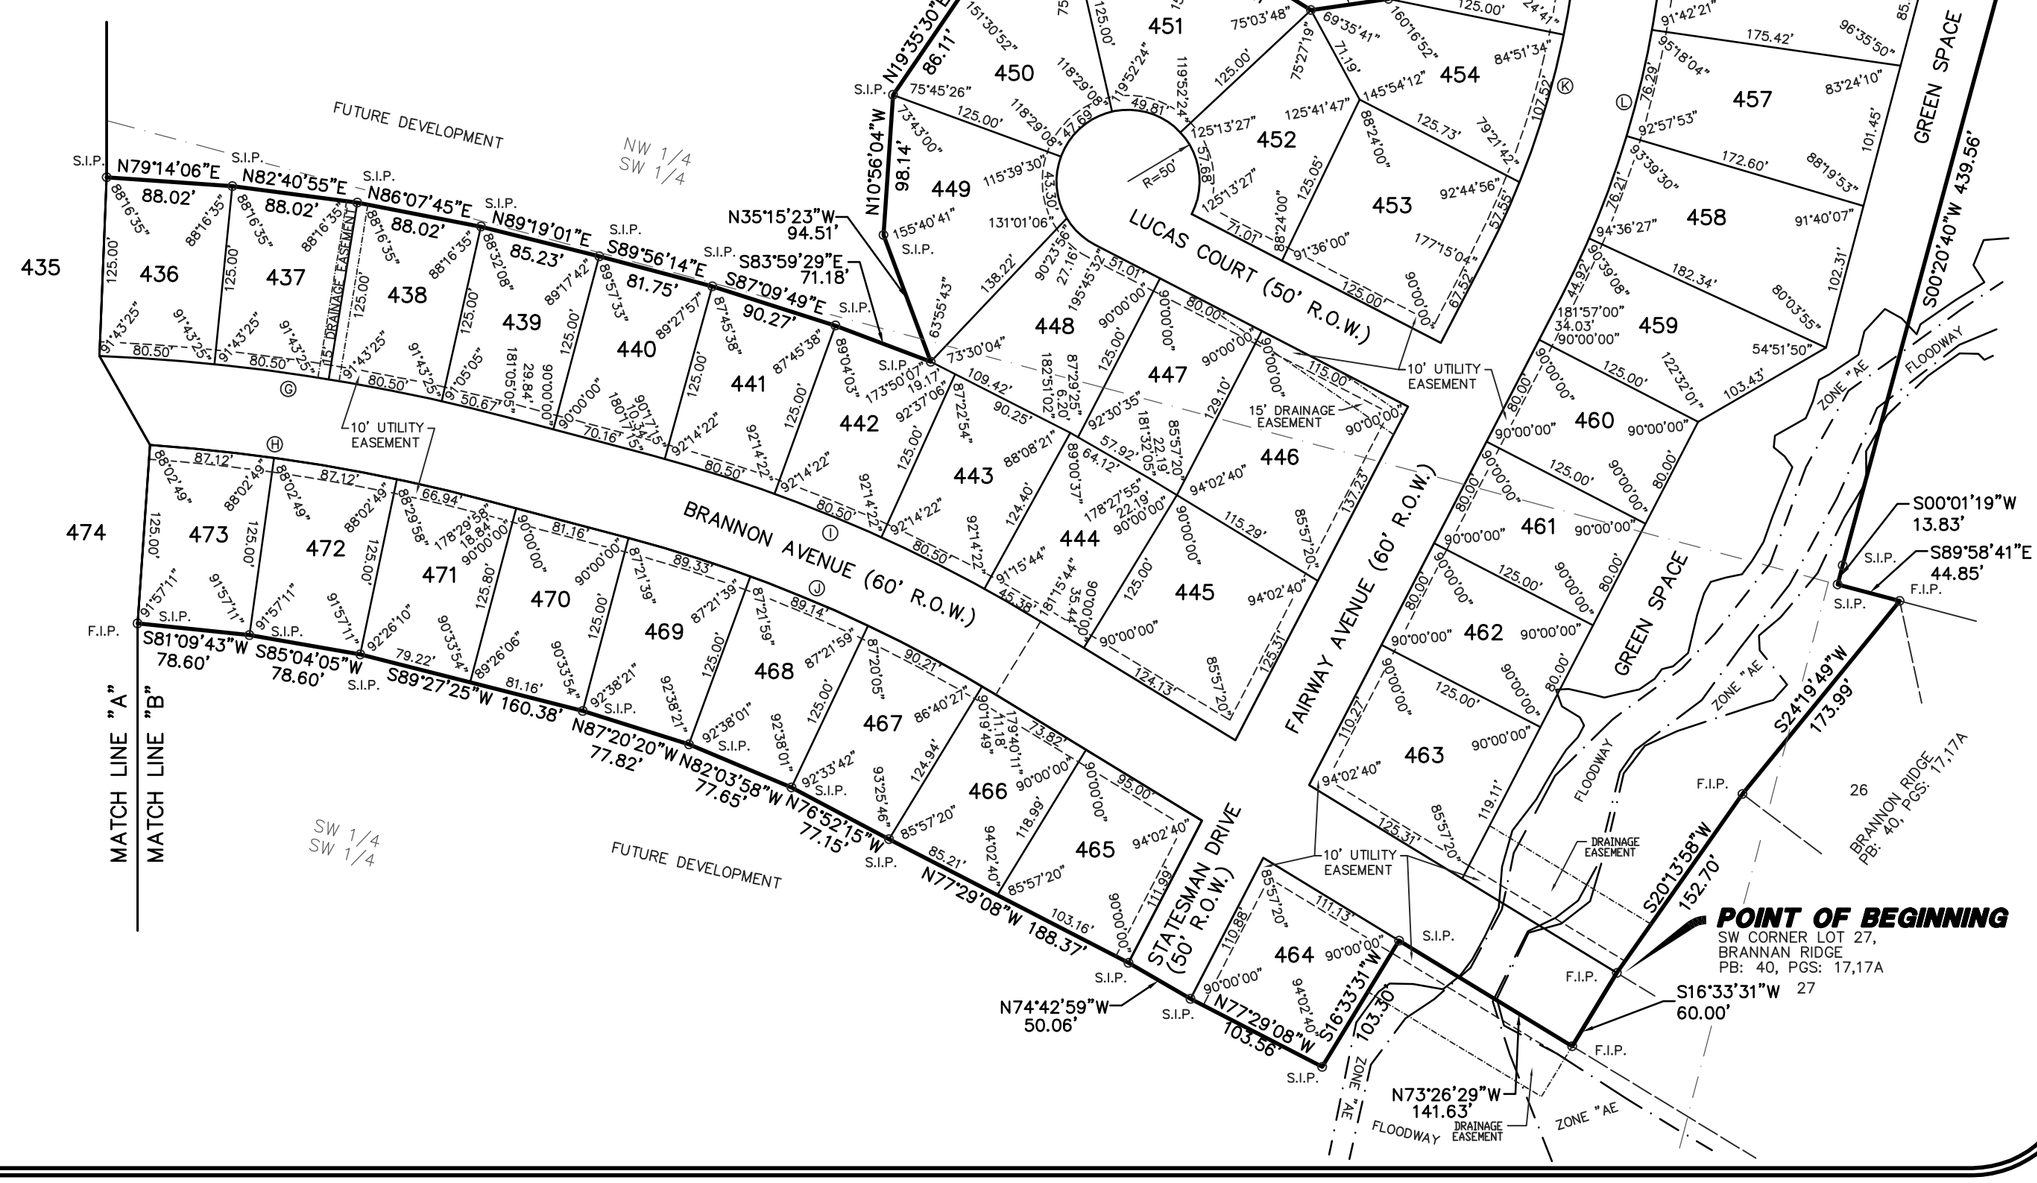

POINT OF BEGINNING
SW CORNER LOT 27, BRANNAN RIDGE
PB: 40, PGS: 17,17A

RIGHT-OF-WAY CURVE DATA

Ⓐ Δ = 33°08'55" D = 17.36236° R = 330.00' L = 190.92'	Ⓑ Δ = 33°08'55" D = 21.22067° R = 270.00' L = 156.21'	Ⓒ Δ = 33°02'07" D = 6.73949° R = 850.15' L = 490.17'	Ⓓ Δ = 33°02'07" D = 6.29520° R = 910.15' L = 524.77'
Ⓔ Δ = 44°03'44" D = 26.38900° R = 217.12' L = 166.97'	Ⓕ Δ = 44°03'44" D = 20.67545° R = 277.12' L = 213.12'	Ⓖ Δ = 20°59'52" D = 4.28137° R = 1,338.26' L = 490.45'	Ⓗ Δ = 19°51'38" D = 4.48233° R = 1,278.26' L = 443.08'
Ⓘ Δ = 16°32'13" D = 5.56270° R = 1,030.00' L = 297.28'	Ⓙ Δ = 16°32'13" D = 6.90678° R = 970.00' L = 279.96'	Ⓚ Δ = 53°29'10" D = 9.54930° R = 600.00' L = 560.11'	Ⓛ Δ = 53°29'10" D = 8.68118° R = 660.00' L = 616.12'

NOTES:

1. THIS SUBDIVISION LIES WITHIN THE LIMITS ESTABLISHED FOR ZONE "X" (NO SHADING), "X" (SHADED), FLOODWAY AND "AE" ACCORDING TO FIRM MAP NUMBER 28049C0445 H, EFFECTIVE NOVEMBER 11, 2009.
2. DIMENSIONS ALONG CURVES ARE CHORD DISTANCES.
3. SURVEY CLASSIFICATION "B".
4. NORTH DERIVED FROM SOLAR OBSERVATION
5. IRON PINS SET AT ALL LOT CORNERS.
6. AREA = 26.20 ACRES, MORE OR LESS.
7. A 10' UTILITY EASEMENT IS LOCATED ADJACENT TO & OUTSIDE OF ALL STREET RIGHTS-OF-WAY. ADDITIONAL EASEMENTS ARE LOCATED AS SHOWN AND MAY OVERLAP SAID 10' UTILITY EASEMENT IN CERTAIN AREAS.

F.I.P. DENOTES FOUND 1/2" IRON PIN
S.I.P. DENOTES SET 1/2" IRON PIN

CEDARS OF BYRAM ESTATES, PHASE 2

SITUATED IN THE
SOUTHEAST 1/4 OF THE SOUTHEAST 1/4 OF SECTION 21, AND THE WEST 1/2 OF THE SOUTHWEST 1/4 OF SECTION 22, TOWNSHIP 4 NORTH - RANGE 1 WEST
CITY OF BRYAM, HINDS COUNTY, MISSISSIPPI

PLATTED & SURVEYED BY
H D LANG AND ASSOCIATES, INC.
ENGINEERS / LAND SURVEYORS
4099 NORTH STATE STREET
JACKSON, MISSISSIPPI
(601) 362-4886

SURVEYOR'S CERTIFICATE
STATE OF MISSISSIPPI
COUNTY OF HINDS
CITY OF BYRAM

I, Donald L. McDonald, Professional Surveyor, do hereby certify that at the request of the undersigned Owner, I have subdivided and platted the following described land being situated in the Southeast ¼ of the Southeast ¼ of Section 21 and in the West ½ of the Southwest ¼ of Section 22, T4N-R1W in the City of Byram, Hinds County, Mississippi:

Begin at an existing ½" iron pin on the North right-of-way line of Brannan Avenue marking the Southwest corner of Lot 27, Brannan Ridge, a subdivision according to the map or plat thereof, on file and of record in the office of the Chancery Clerk of Hinds County at Jackson, Mississippi, as now recorded in Plat Book 40 at Pages 17 and 17A and run thence South 16 degrees 33 minutes 31 seconds West for a distance of 60.00 feet to an existing ½" iron pin on the South right-of-way line of Brannan Avenue; leaving said South right-of-way line of Brannan Avenue, run thence North 73 degrees 26 minutes 29 seconds West for a distance of 141.63 feet to a set ½" iron pin; run thence South 16 degrees 33 minutes 31 seconds West for a distance of 103.30 feet to a set ½" iron pin; run thence North 77 degrees 29 minutes 08 seconds West for a distance of 103.56 feet to a set ½" iron pin; run thence North 74 degrees 42 minutes 59 seconds West for a distance of 50.06 feet to a set ½" iron pin; run thence North 77 degrees 29 minutes 08 seconds West for a distance of 188.37 feet to a set ½" iron pin; run thence North 76 degrees 52 minutes 15 seconds West for a distance of 77.15 feet to a set ½" iron pin; run thence North 82 degrees 03 minutes 58 seconds West for a distance of 77.65 feet to a set ½" iron pin; run thence North 87 degrees 20 minutes 20 seconds West for a distance of 77.82 feet to a set ½" iron pin; run thence South 89 degrees 27 minutes 25 seconds West for a distance of 160.38 feet to a set ½" iron pin; run thence South 85 degrees 04 minutes 05 seconds West for a distance of 78.60 feet to a set ½" iron pin; run thence South 81 degrees 09 minutes 43 seconds West for a distance of 78.60 feet to a set ½" iron pin; run thence South 74 degrees 36 minutes 45 seconds West for a distance of 181.91 feet to a set ½" iron pin; run thence South 69 degrees 32 minutes 57 seconds West for a distance of 50.00 feet to a set ½" iron pin; run thence South 69 degrees 01 minutes 27 seconds West for a distance of 453.70 feet to an existing ½" iron pin marking the Northeast corner of Lot 363, Cedars of Byram Estates, Phase 1B, a subdivision according to the map or plat thereof, on file and of record in the aforesaid Chancery Clerk's office, as now recorded in Plat Book 41 at Pages 67 and 68; run thence along the North line of said Cedars of Byram Estates, Phase 1B the following bearings and distances: South 72 degrees 42 minutes 56 seconds West for a distance of 51.78 feet to an existing ½" iron pin; South 79 degrees 58 minutes 20 seconds West for a distance of 50.01 feet to an existing ½" iron pin; South 87 degrees 06 minutes 08 seconds West for a distance of 50.01 feet to an existing ½" iron pin; North 85 degrees 46 minutes 04 seconds West for a distance of 50.01 feet to an existing ½" iron pin; North 78 degrees 38 minutes 16 seconds West for a distance of 50.01 feet to an existing ½" iron pin; South 20 degrees 46 minutes 10 seconds West for a distance of 74.03 feet to an existing ½" iron pin; South 03 degrees 16 minutes 04 seconds West for a distance of 68.79 feet to an existing ½" iron pin; South 00 degrees 15 minutes 15 seconds East for a distance of 240.00 feet to an existing ½" iron pin; South 89 degrees 51 minutes 49 seconds West for a distance of 125.10 feet to an existing ½" iron pin; South 72 degrees 37 minutes 34 seconds West for a distance of 62.68 feet to an existing ½" iron pin; South 89 degrees 51 minutes 49 seconds West for a distance of 125.00 feet to an existing ½" iron pin; leaving said North line of Cedars of Byram Estates, Phase 1B, run thence North 01 degrees 15 minutes 15 seconds West for a distance of 446.49 feet to a set ½" iron pin; run thence North 35 degrees 50 minutes 32 seconds East for a distance of 109.40 feet to a set ½" iron pin; run thence North 30 degrees 30 minutes 14 seconds East for a distance of 76.81 feet to a set ½" iron pin; run thence North 24 degrees 35 minutes 05 seconds East for a distance of 75.30 feet to a set ½"iron pin; run thence North 18 degrees 35 minutes 30 seconds East for a distance of 75.30 feet to a set ½" iron pin; run thence South 74 degrees 24 minutes 18 seconds East for a distance of 130.00 feet to a set ½" iron pin; run thence North 86 degrees 10 minutes 26 seconds East for a distance of 63.36 feet to a set ½" iron pin; run thence South 81 degrees 37 minutes 21 seconds East for a distance of 110.52 feet to a set ½" iron pin; run thence North 71 degrees 33 minutes 04 seconds East for a distance of 60.00 feet to a set ½" iron pin; run thence North 69 degrees 01 minutes 27 seconds East for a distance of 400.00 feet to a set ½" iron pin; run thence North 69 degrees 21 minutes 47 seconds East for a distance of 80.00 feet to a set ½" iron pin; run thence North 72 degrees 19 minutes 39 seconds East for a distance of 91.49 feet to a set ½" iron pin; run thence North 75 degrees 43 minutes 52 seconds East for a distance of 88.02 feet to a set ½" iron pin; run thence North 79 degrees 14 minutes 06 seconds East for a distance of 88.02 feet to a set ½" iron pin; run thence North 82 degrees 40 minutes 55 seconds East for a distance of 88.02 feet to a set ½" iron pin; run thence North 86 degrees 07 minutes 45 seconds East for a distance of 88.02 feet to a set ½" iron pin; run thence North 89 degrees 19 minutes 01 seconds East for a distance of 85.23 feet to a set ½" iron pin; run thence South 89 degrees 56 minutes 14 seconds East for a distance of 81.75 feet to a set ½" iron pin; run thence South 87 degrees 09 minutes 49 seconds East for a distance of 90.27 feet to a set ½" iron pin; run thence South 83 degrees 59 minutes 29 seconds East for a distance of 71.18 feet to a set ½" iron pin; run thence North 35 degrees 15 minutes 23 seconds West for a distance of 94.51 feet to a set ½" iron pin; run thence North 10 degrees 56 minutes 04 seconds West for a distance of 98.14 feet to a set ½" iron pin; run thence North 19 degrees 35 minutes 30 seconds East for a distance of 86.11 feet to a set ½" iron pin; run thence North 48 degrees 04 minutes 38 seconds East for a distance of 86.11 feet to a set ½" iron pin; run thence North 77 degrees 15 minutes 24 seconds East for a distance of 90.21 feet to a set ½" iron pin; run thence South 72 degrees 52 minutes 13 seconds East for a distance of 90.21 feet to a set ½" iron pin; run thence North 67 degrees 00 minutes 59 seconds East for a distance of 54.71 feet to a set ½" iron pin; run thence North 07 degrees 51 minutes 11 seconds West for a distance of 76.00 feet to a set ½" iron pin; run thence North 77 degrees 33 minutes 30 seconds East for a distance of 125.00 feet to a set ½" iron pin; run thence North 82 degrees 11 minutes 37 seconds East for a distance of 60.18 feet to a set ½" iron pin; run thence North 83 degrees 22 minutes 48 seconds East for a distance of 240.95 feet to a set ½" iron pin; run thence South 00 degrees 20 minutes 40 seconds West for a distance of 439.56 feet to a set ½" iron pin; run thence South 00 degrees 01 minutes 19 seconds West for a distance of 13.83 feet to a set ½" iron pin; run thence South 89 degrees 58 minutes 41 seconds East for a distance of 44.85 feet to an existing ½" iron pin marking the Northwest corner of the aforesaid Brannon Ridge; run thence South 24 degrees 19 minutes 49 seconds West for a distance of 173.99 feet to an existing ½" iron pin; run thence South 20 degrees 13 minutes 58 seconds West along said West line of Brannon Ridge for a distance of 152.70 feet to the POINT OF BEGINNING, containing 26.20 acres, more or less.

Witness my signature this the _____ day of _____, 20 _____.

_____
Donald L. McDonald, Professional Surveyor

OWNER'S CERTIFICATE OF OWNERSHIP AND DEDICATION
STATE OF MISSISSIPPI
COUNTY OF HINDS

I, J.D. Robinson, Member of JWAR Properties, LLC do hereby certify that JWAR Properties, LLC is the Owner of the property shown on the Plat and described in the Certificate of Donald L. McDonald, Professional Surveyor appearing hereon; have caused the same to be subdivided and platted as shown; and the property is part of that tract as recorded in Deed Book 6488, Page 701, in the office of the Chancery Clerk of Hinds County, Mississippi; and that I hereby adopt this plan of subdivision with my free consent, and dedicate all streets, alleys, walks, parks and other open spaces to public use or to private use as noted.

WITNESS MY SIGNATURE on this the _____ day of _____, 20_____

OWNER - JWAR PROPERTIES, LLC

_____
J.D. Robinson, Member

SURVEYOR'S CERTIFICATE OF COMPLIANCE
WITH DEVELOPMENT REGULATIONS
STATE OF MISSISSIPPI
COUNTY OF HINDS

I hereby certify that the monuments and markers shown hereon are in place on the ground and the plan and plat shown and described hereon are a true and correct representation of the survey to the accuracy designated in the Development Regulations for the City of Byram, Hinds County, Mississippi.

WITNESS MY SIGNATURE on the _____ day of _____, 20_____.

_____
Donald L. McDonald, Professional Surveyor

ACKNOWLEDGMENT OF SIGNATURES
STATE OF MISSISSIPPI
CITY OF BYRAM
COUNTY OF HINDS

Personally appeared before me the undersigned authority in and for the jurisdiction aforesaid, the within named J.D. Robinson, Member of JWAR Properties, LLC, the Owner, who acknowledges to me that he executed the foregoing instrument as Member of JWAR Properties, LLC, the Owner, and Donald L. McDonald who acknowledged to me that he executed same as Professional Surveyor, for the purpose therein contained.

Witness my hand and official seal of office on this the _____ day of _____, 20_____.

My Commission Expires: _____ _____
Notary Public

CITY PLANNING AND ENGINEER'S APPROVAL
STATE OF MISSISSIPPI
CITY OF BYRAM
COUNTY OF HINDS

We have examined this plat and find that it conforms to all conditions set forth on the preliminary plat as approved by the Mayor and Board of Aldermen and thus recommend final approval.

_____ _____
Public Works Director Chairman, City Planning and Zoning Board

CITY APPROVAL CERTIFICATE
STATE OF MISSISSIPPI
CITY OF BYRAM
COUNTY OF HINDS

I hereby certify that this is a true copy and that this plat was approved by the Mayor and Board of Aldermen in session on the _____ day of _____, 20_____.

ATTEST:

_____ _____ _____
City Clerk, City of Byram Mayor, City of Byram

CERTIFICATE OF COMPARISON
STATE OF MISSISSIPPI
COUNTY OF HINDS

We, Eddie Jean Carr, Chancery Clerk and Donald L. McDonald, Professional Surveyor, do hereby certify that we have carefully compared this plat of Cedars of Byram Estates, Phase 2 with the original thereof, as made by said Donald L. McDonald, Professional Surveyor, and find it to be a true and correct copy of said map or plat.

Given under my hand and seal of office this the _____ day of _____, 20 _____.

_____ _____
Donald L. McDonald, PS Eddie Jean Carr, Chancery Clerk

By: _____, D.C.

FILING AND RECORDATION
STATE OF MISSISSIPPI
COUNTY OF HINDS

I, Eddie Jean Carr, Clerk of the Chancery Court in and for said County and State, do hereby certify that this plat of Cedars of Byram Estates, Phase 2 was filed for record in my office on this the _____ day of _____, 20 _____ and was duly recorded in Plat Book _____ at Pages _____ and _____ of the records of maps and plats of land in Hinds County, Mississippi.

Given under my hand and seal of office this the _____ day of _____, 20_____.

_____ By: _____, D.C.
Eddie Jean Carr, Chancery Clerk

RECORD DRAWINGS

FOR

CEDARS OF BYRAM ESTATES, PHASE 2

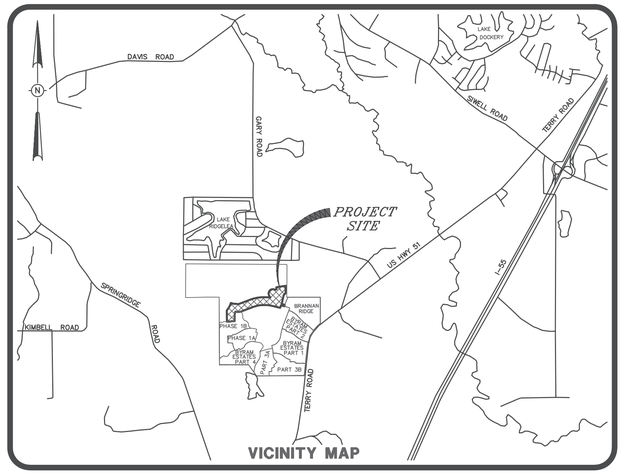

VICINITY MAP

DRAWING INDEX

1 – COVER SHEET
2 – GEOMETRIC LAYOUT
3 – DRAINAGE LAYOUT
4 – SEWER AND WATER LAYOUT
4A – AS–BUILT SEWER AND WATER SERVICE PLAN
5 – EROSION, SEDIMENT AND STORMWATER CONTROL PLAN
6 – PLAN AND PROFILE – BRANNON AVE. (STA. 1+00 TO STA. 17+00)
7 – PLAN AND PROFILE – BRANNON AVE.(STA. 17+00 TO STA. 22+00)
PLAN AND PROFILE – FAIRWAY AVE.(STA. 1+00 TO STA. 8+00)
8 – PLAN AND PROFILE – STATESMAN DRIVE
PLAN AND PROFILE – LUCAS COURT
PLAN AND PROFILE – MCCAIN DRIVE
9 – PLAN AND PROFILE – FAIRWAY AVE.(STA. 12+50 TO STA. 20+50)
PLAN AND PROFILE – TRINITY LANE
10 – STANDARD SANITARY SEWER DETAILS
11 – STANDARD STORM SEWER AND STREET DETAILS
12 – STANDARD WATER DETAILS

JASON B. HORTON
LICENSED PROFESSIONAL ENGINEER
20506
STATE OF MISSISSIPPI
02-16-23

DRAWING NO. PROJECTS\2003\03131\CEDARS 2\CBE2–PLANS.DWG

H D LANG AND ASSOCIATES, INC.
POST OFFICE BOX 16085 JACKSON, MISSISSIPPI 39236
601-362-4886

DEVELOPER
JWAR PROPERTIES, LLC
4568 NORTH SIWELL ROAD
JACKSON, MISSISSIPPI 39212

LOCATION
SITUATED IN THE
SE 1/4 OF SE 1/4 OF SECTION 21,
AND THE WEST 1/2 OF THE SW 1/4 OF SECTION 22
TOWNSHIP 4 NORTH, RANGE 1 WEST
CITY OF BYRAM, HINDS COUNTY, MISSISSIPPI

DATE	REVISION	BY
09-30-21	CITY COMMENTS	JBH
02-16-23	RECORD DRAWINGS	JBH

DRAWN BY: JBH
DATE: 07-19-21
SCALE:
PROJECT NO.: 03-131

SHEET
1

CENTERLINE INTERSECTIONS

(1) STA. 13+77.38 FAIRWAY AVE.= STA. 1+00.00 TRINITY LANE =
(2) STA. 18+68.77 FAIRWAY AVE.= STA. 1+00 BRANNON AVE.
(3) STA. 8+51.49 BRANNON AVE.= STA. 1+00 MCCAIN DRIVE
(4) STA. 19+10.36 BRANNON AVE.= STA. 1+00 FAIRWAY AVE. STA. 1+00 STATESMAN DR.
(5) STA. 44+19.74 FAIRWAY AVE.= STA. 1+00 LUCAS COURT

CENTERLINE CURVE DATA

Ⓐ Δ = 33°08'55" D = 19.08860° R = 300.00' L = 173.57'
Ⓑ Δ = 71°39'48" D = 6.50978° R = 880.15' L = 1100.85'
Ⓒ Δ = 44°03'44" D = 23.18542° R = 247.12' L = 190.05'
Ⓓ Δ = 20°59'52" D = 4.37854° R = 1308.26' L = 479.45'
Ⓔ Δ = 16°32'13" D = 5.72958° R = 1000.00' L = 288.62'
Ⓕ Δ = 53°29'10" D = 9.09457° R = 630.00' L = 588.11'

STOP SIGN & LIGHT POLE NOTES:

1. ALL STOP SIGNS CONTAIN STREET NAME SIGNS ON TOP OF POST.
2. THE SIGN IS IDENTICAL TO THE STANDARD STREET NAME SIGNS FOR THE CITY OF BYRAM.
3. A MINIMUM OF ONE (1) STREET LIGHT IS PROVIDED AT A SPACING NOT TO EXCEED 250 LINEAR FEET AND AT EACH STREET INTERSECTION. THE LIGHTS ALONG THE STREET ARE 150 WATT HIGH PRESSURE SODIUM OR AN APPROVED SUBSTITUTE WITH PHOTOELECTRIC CELL FOR AUTOMATIC OPERATION. THE POLES ARE PRE-CAST CONCRETE OR AN APPROVED SUBSTITUTE. STEEL UTILITY POLES ARE AN AN APPROVED SUBSTITUTE FOR PRE-CAST CONCRETE UTILITY POLE, SUBJECT TO A REVIEW AND APPROVAL BY PUBLIC WORKS DEPARTMENT.

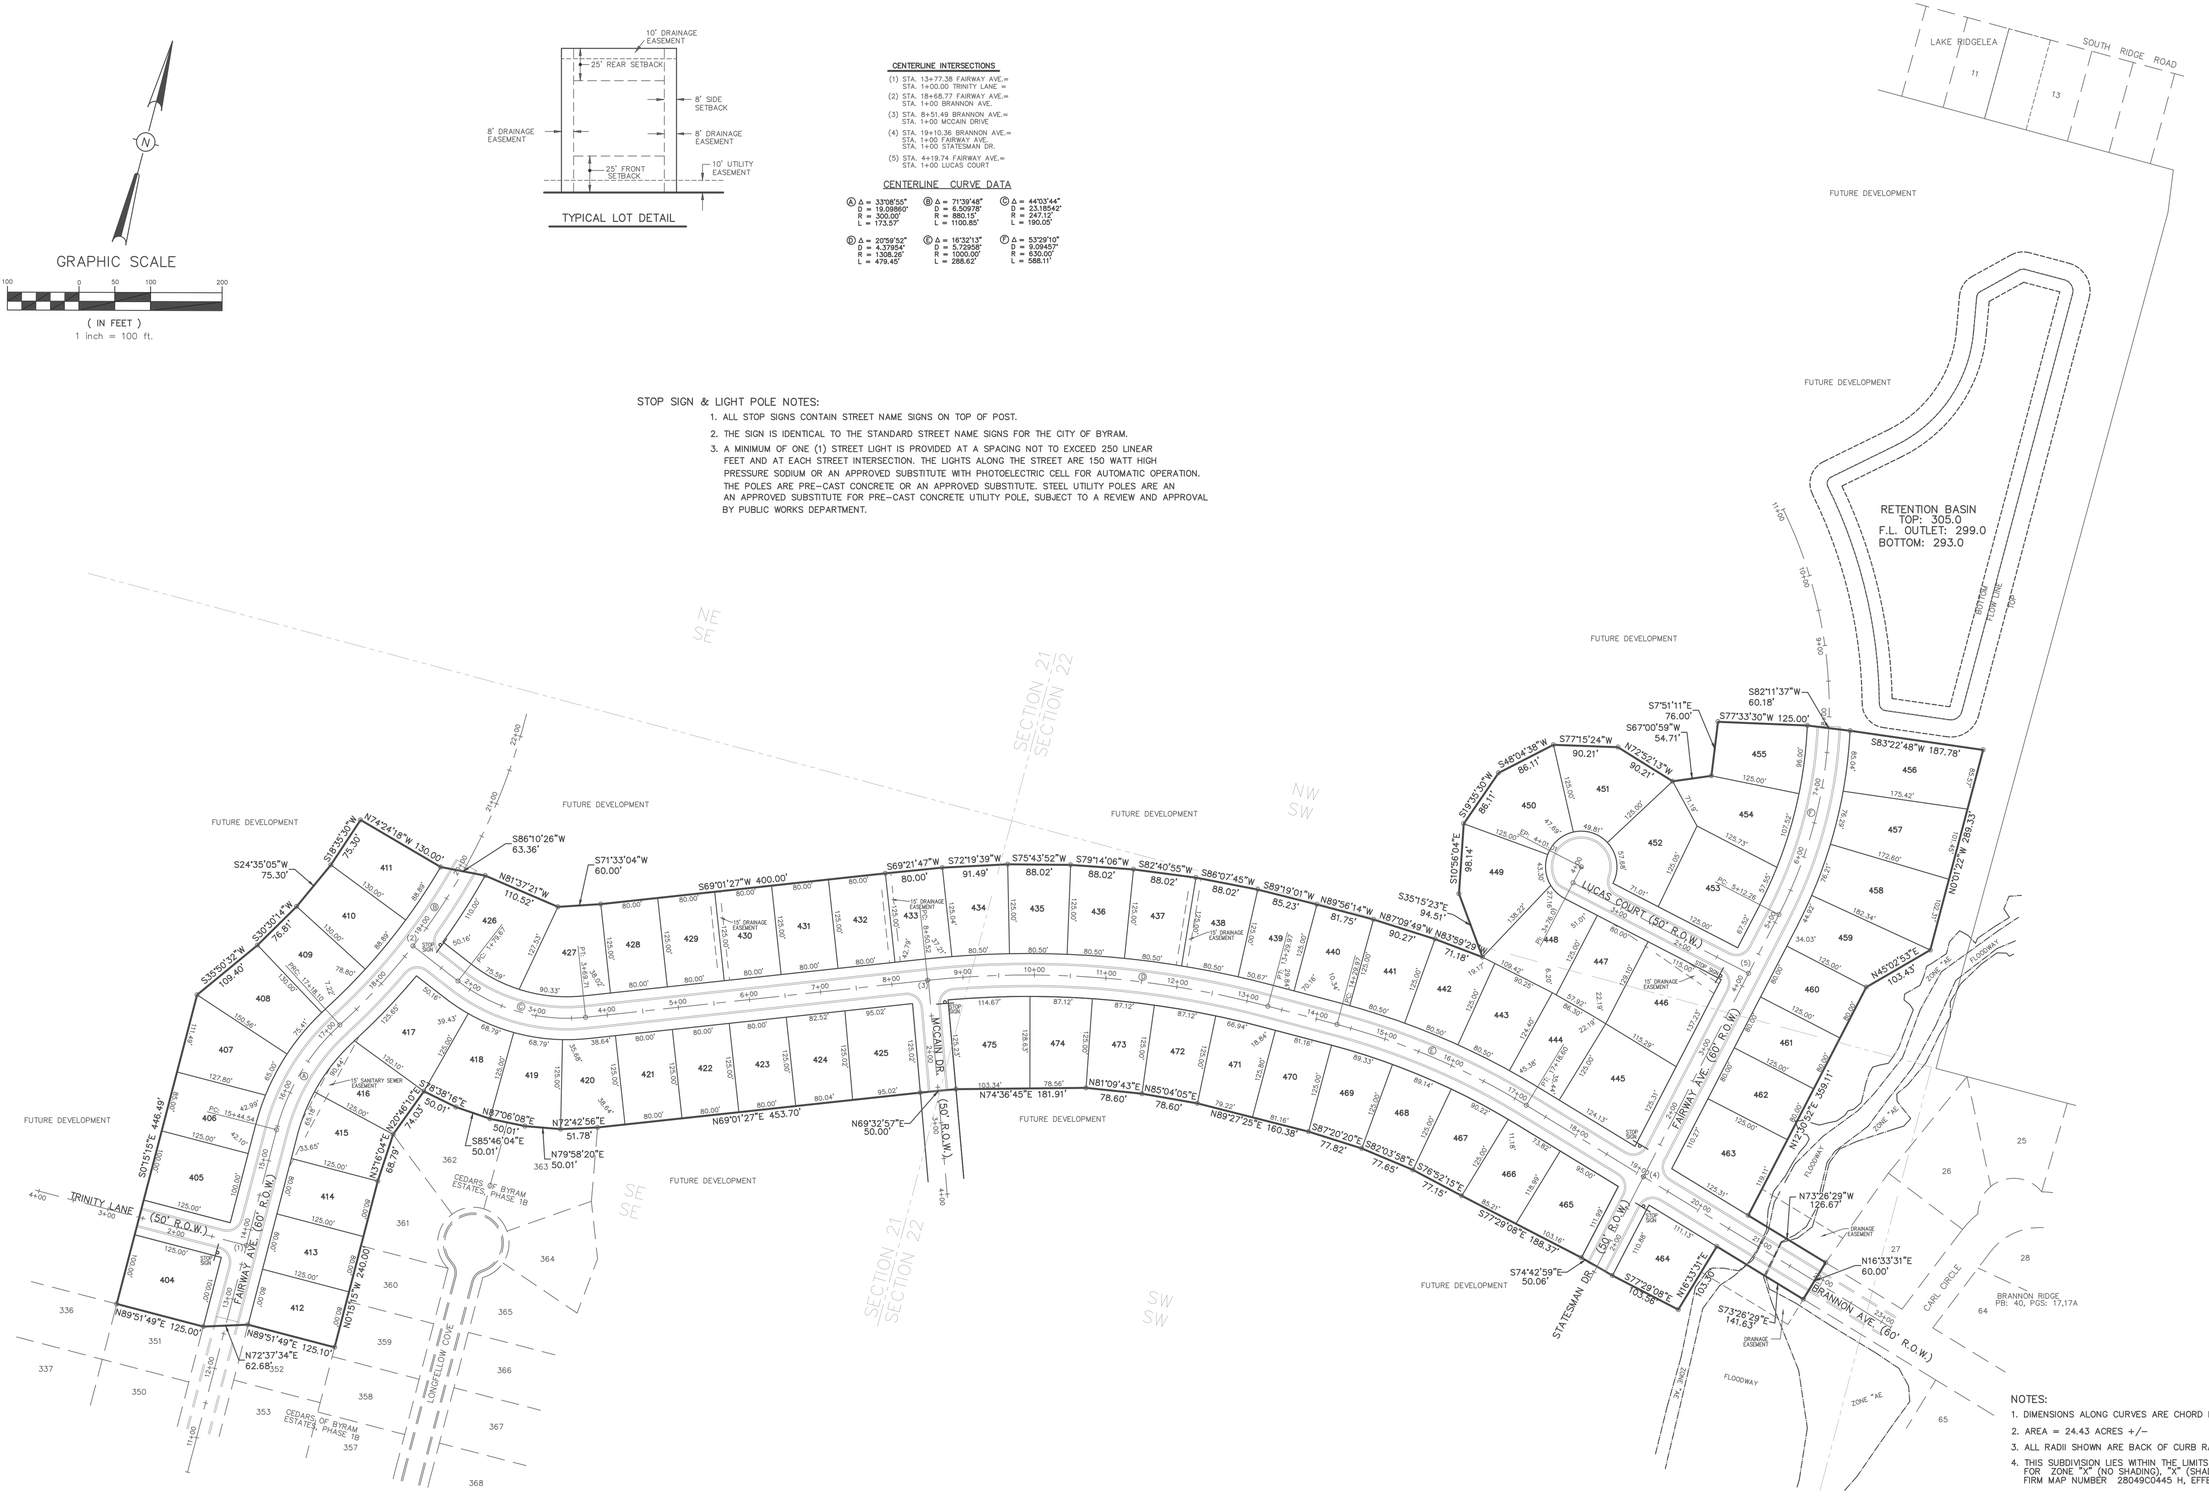

NOTES:

1. DIMENSIONS ALONG CURVES ARE CHORD DISTANCES.
2. AREA = 24.43 ACRES +/-
3. ALL RADII SHOWN ARE BACK OF CURB RADIUS AT 20'.
4. THIS SUBDIVISION LIES WITHIN THE LIMITS ESTABLISHED FOR ZONE "X" (NO SHADING), "X" (SHADED), AND "AE" ACCORDING TO FIRM MAP NUMBER 28049C0445 H, EFFECTIVE NOVEMBER 11, 2009.

DRAWING NO.

H D LANG AND ASSOCIATES, INC.
POST OFFICE BOX 16085 JACKSON, MISSISSIPPI 39236
601-362-4886

PROJECT: CEDARS OF BYRAM ESTATES, PHASE 2

DESCRIPTION: GEOMETRIC LAYOUT

DATE	REVISION	BY
09-30-21	CITY COMMENTS	JBH
02-16-23	RECORD DRAWINGS	JBH

DRAWN BY: JBH
DATE: 07-19-21
SCALE: 1" = 100'
PROJECT NO.: 03-131

SHEET 2

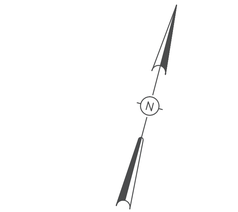

NOTES:

1. THIS SUBDIVISION LIES WITHIN THE LIMITS ESTABLISHED FOR ZONE "X" (NO SHADING), "X" (SHADED), AND "AE" ACCORDING TO FIRM MAP NUMBER 28049C0445 H, EFFECTIVE NOVEMBER 11, 2009.
2. A DRAINAGE SWALE IS LOCATED BETWEEN ALL LOTS PRIOR TO COMPLETION OF HOMES.
3. ALL STORM SEWER JOINTS ARE SEALED AND INSTALLED PER MANUFACTURERS SPECIFICATIONS.
4. ALL STORM DRAIN LINES CROSSING THE ROADWAYS ARE COMPACTED TO 98% STANDARD PROCTOR. ALL STORM DRAIN LINES OUTSIDE OF ROADWAY ARE COMPACTED TO 95% STANDARD PROCTOR.
5. SWALES SHOWN ON PLANS ARE USED TO DIVERT DRAINAGE TEMPORARILY UNTIL FUTURE PHASES CONSTRUCTED.

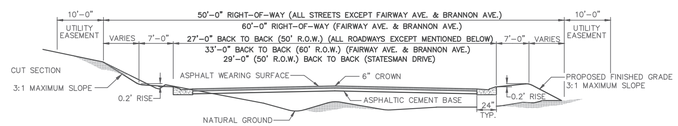

TYPICAL STREET SECTION

N.T.S.

ASPHALT DESIGN (FAIRWAY AVE & BRANNON AVE.) 3" SURFACE COURSE, 4" BASE COURSE, & 8" LIME TREATED SUBGRADE AT 6% (EXTENDED 1 FOOT BEHIND CURB)
ASPHALT DESIGN (REMAINING ROADS) 3" SURFACE COURSE, 3" BASE COURSE, & 8" LIME TREATED SUBGRADE AT 6% (EXTENDED 1 FOOT BEHIND CURB)
ASPHALT THICKNESS DESIGN MAY CHANGE BASED ON A GEOTECHNICAL REPORT

NOTE: THE FINAL 1-1/2" SURFACE COURSE SHALL BE PLACED NO SOONER THAN ONE YEAR FROM THE APPROVAL DATE OF THE FINAL PLAT, OR UNTIL SUCH TIME AS STRUCTURES HAVE BEEN COMPLETED ON 85 PERCENT OF THE LOTS OF THE FINAL PLAT.

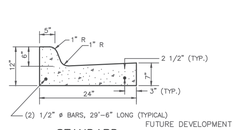

STANDARD
CURB & GUTTER DETAIL
BRANNON AVE: (STA. 20+50 TO END)

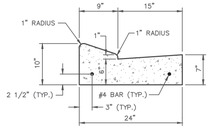

ROLLOVER CURB & GUTTER DETAIL

N.T.S.

NOTES:
1. 1/2" EXPANSION JOINT REQUIRED AT 30' INTERVALS, WITH (2) 3/4" DOWEL BARS, 15" LONG REQUIRED AT ALL EXPANSION JOINTS. THEY SHALL BE HELD IN PLACE BY APPROVED CHAIRS OR SUPPORTS, AND 1/2" EXPANSION MATERIALS.
2. 1/4" CONTRACTION JOINT REQUIRED AT 10' INTERVALS.
3. ALL CURB & GUTTER TO BE CONSTRUCTED OF 3,500 P.S.I. CONCRETE.

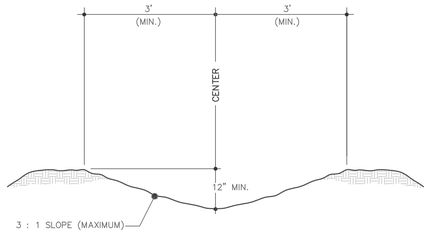

TYPICAL OUTLET PIPE GRADE SECTION

NOTE:
STABILIZE SWALE WITH TEMPORARY SEEDING AND EROSION CONTROL MULCHING.

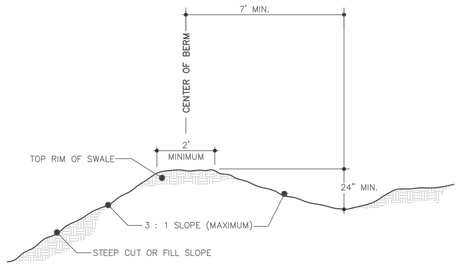

TYPICAL SWALE WITH BERM SECTION

NOTE:
STABILIZE SWALE WITH TEMPORARY SEEDING AND EROSION CONTROL MULCHING.

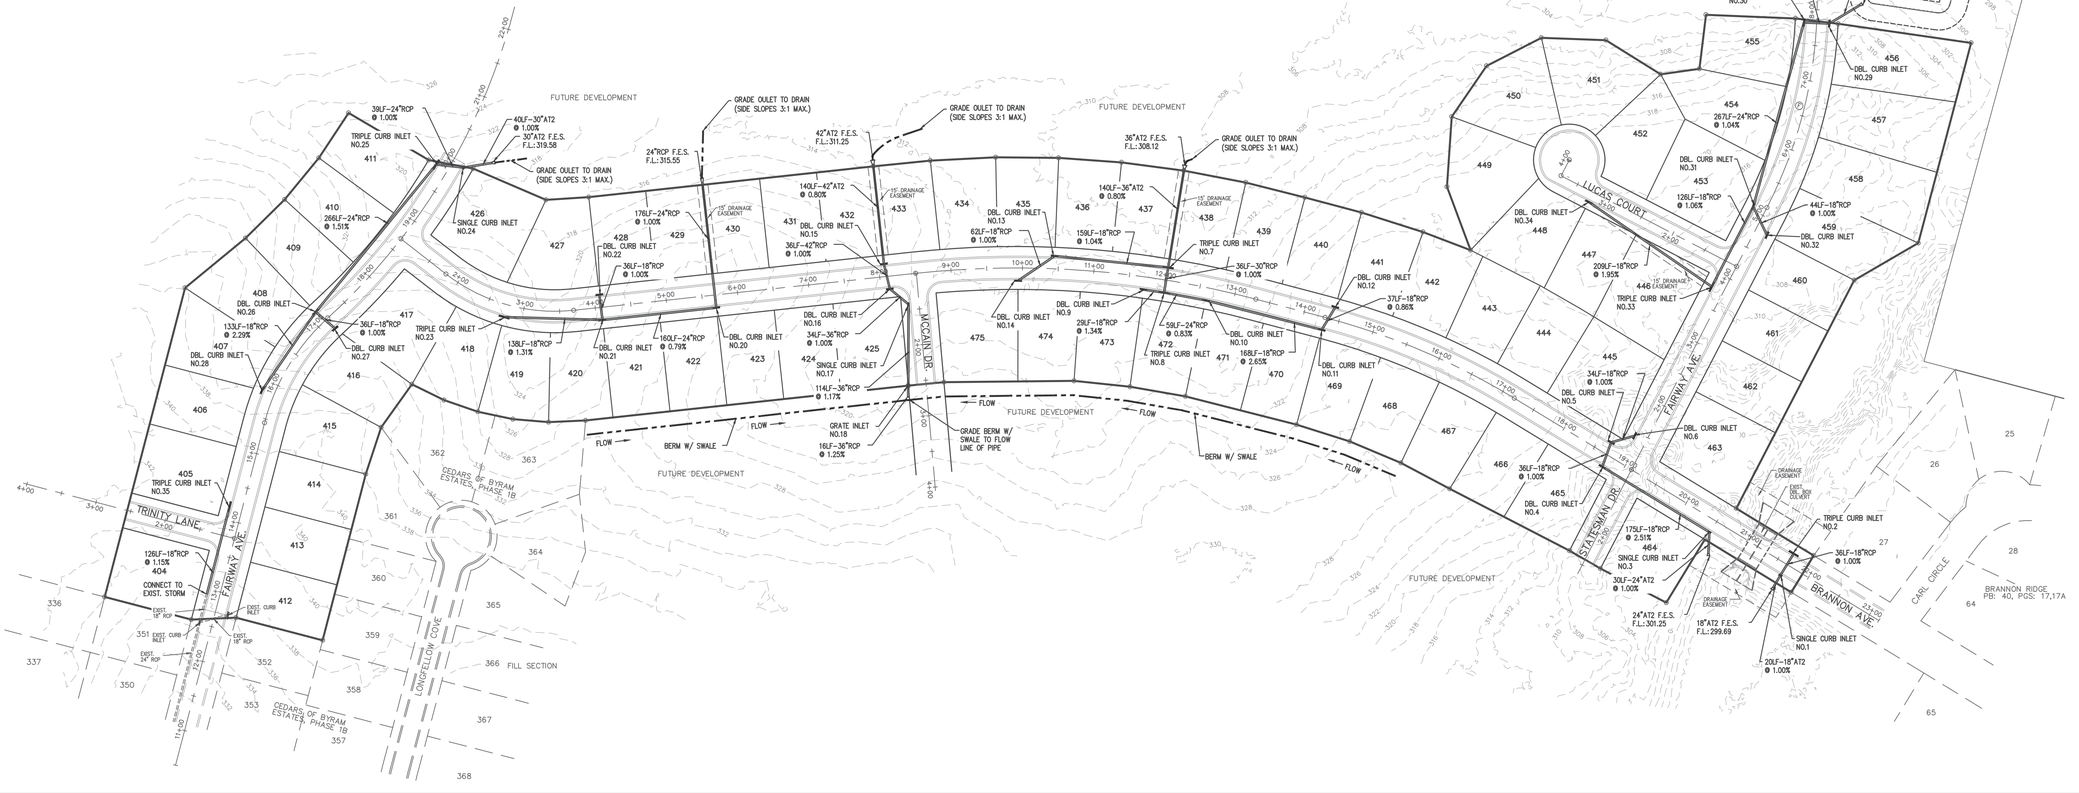

DRAWING NO.

H D LANG AND ASSOCIATES, INC.
POST OFFICE BOX 16085 JACKSON, MISSISSIPPI 39236
601-362-4886

PROJECT
CEDARS OF BYRAM ESTATES, PHASE 2

DESCRIPTION
DRAINAGE AND GRADING PLAN

DATE	REVISION	BY
02-16-23	RECORD DRAWINGS	JBH

DRAWN BY: JBH
DATE: 07-19-21
SCALE: 1" = 100'
PROJECT NO.: 03-131

SHEET
3

GRAPHIC SCALE

100 0 50 100 200

(IN FEET)

1 inch = 100 ft.

NOTES:

1. FIRE HYDRANT ASSEMBLY INCLUDES 6" GATE VALVE AND BOX AND 8"X8"X6" TEE.
2. THE USE OF THE "MEGA" LUG SYSTEM IS INSTALLED ON ALL FITTINGS WITH THE EXCEPTION OF FIRE HYDRANTS. FIRE HYDRANTS USE ANCHOR COUPLINGS.
3. ALL JOINTS OF DUCTILE IRON PIPE ON SANITARY SEWER ARE CENTERED CHANGE AS FIELD CONDITIONS WARRANT.
4. TRACER WIRED INSTALLED ON WATER MAINS ARE PULLED UP THROUGH ALL WATER MAIN GATE VALVES.
5. WATER MAINS ARE INSTALLED UNDER STORM INLETS.
6. PVC CASING IS INSTALLED ON WATER MAINS CROSSING UNDER STORM DRAINS. IF PVC CASING ISN'T USED UNDER STORM DRAIN CROSSING THEN A MINIMUM OF 18 INCHES OF COVER IS REQUIRED BETWEEN WATER MAIN AND STORM DRAIN.
7. ALL WATER MAIN GATE VALVES ARE LOCATED BEHIND BACK OF CURB AND OUT OF ROADWAY AND SIDEWALKS.
8. ALL WATER MAIN CONFORM TO AWWA C-900 STANDARDS WITH A MINIMUM OF DR 18, CLASS 235.
9. ALL FIRE HYDRANT AND GATE VALVES ARE MUELLER OR APPROVED EQUAL.
10. ALL SANITARY SEWER MAINS ARE SDR-26.
11. ALL SANITARY SEWER MANHOLE TOPS ARE NON-VENTED LIDS.
12. ALL DUCTILE IRON PIPE ARE POLYWRAPPED TO MANUFACTURERS SPECIFICATIONS.
13. ALL TRACER WIRE HAVE 3M GEL PACK SPLICE FOR CONNECTIONS (WATERPROOF).
14. TIES TO EXISTING WATER MAINS ARE COORDINATED WITH THE CITY PRIOR TO MAKING CONNECTION. THERE IS NO SERVICE INTERRUPTION WITHOUT CITY APPROVAL. PROVIDE CITY A MINIMUM 48 HOURS NOTICE.
15. ALL NECESSARY BENDS AND FITTINGS NOT SPECIFIED IN PLANS ARE AN ABSORBED ITEM.
16. TRACER WIRE IS SECURELY BONDED TOGETHER AT ALL WIRE JOINTS OR SPLICES WITH A WATERTIGHT CONNECTOR TO PROVIDE ELECTRICAL CONTINUITY. IT IS ACCESSIBLE AT ALL TRACER WIRE ACCESS POINTS. SERVICE TRACER WIRE IS TIED TO MAIN LINE TRACER WIRE.
17. WATER MAIN HAS A MINIMUM COVER OF 36" BELOW THE PROPOSED TOP OF CURB.
18. A MINIMUM OF 18" CLEARANCE IS PROVIDED AT ALL WATER MAIN CROSSINGS WITH SANITARY SEWER AND STORM SEWER. IF WATER MAIN CROSSINGS WITH STORM SEWER ARE LESS THAN 18" CLEARANCE THEN DUCTILE IRON PIPE IS INSTALLED WITH THE DUCTILE IRON PIPE CENTERED OVER THE CROSSING.
19. TIES TO EXISTING SANITARY SEWER SYSTEM ARE COORDINATED WITH THE CITY PRIOR TO MAKING CONNECTION. THERE IS NO SERVICE INTERRUPTION WITHOUT CITY APPROVAL. PROVIDE CITY A MINIMUM 48 HOURS NOTICE.
20. ALL WATER AND SEWER LINES CROSSING THE ROADWAYS ARE COMPACTED TO 98% STANDARD PROCTOR. ALL WATER AND SEWER LINES OUTSIDE OF ROADWAY ARE COMPACTED TO 95% STANDARD PROCTOR.
21. MAGNETIC WARNING TAPE IS INSTALLED IN WATER MAIN TRENCHES 12 TO 18 INCHES BELOW GRADE PER CITY OF BYRAM DEVELOPMENT REGULATIONS.

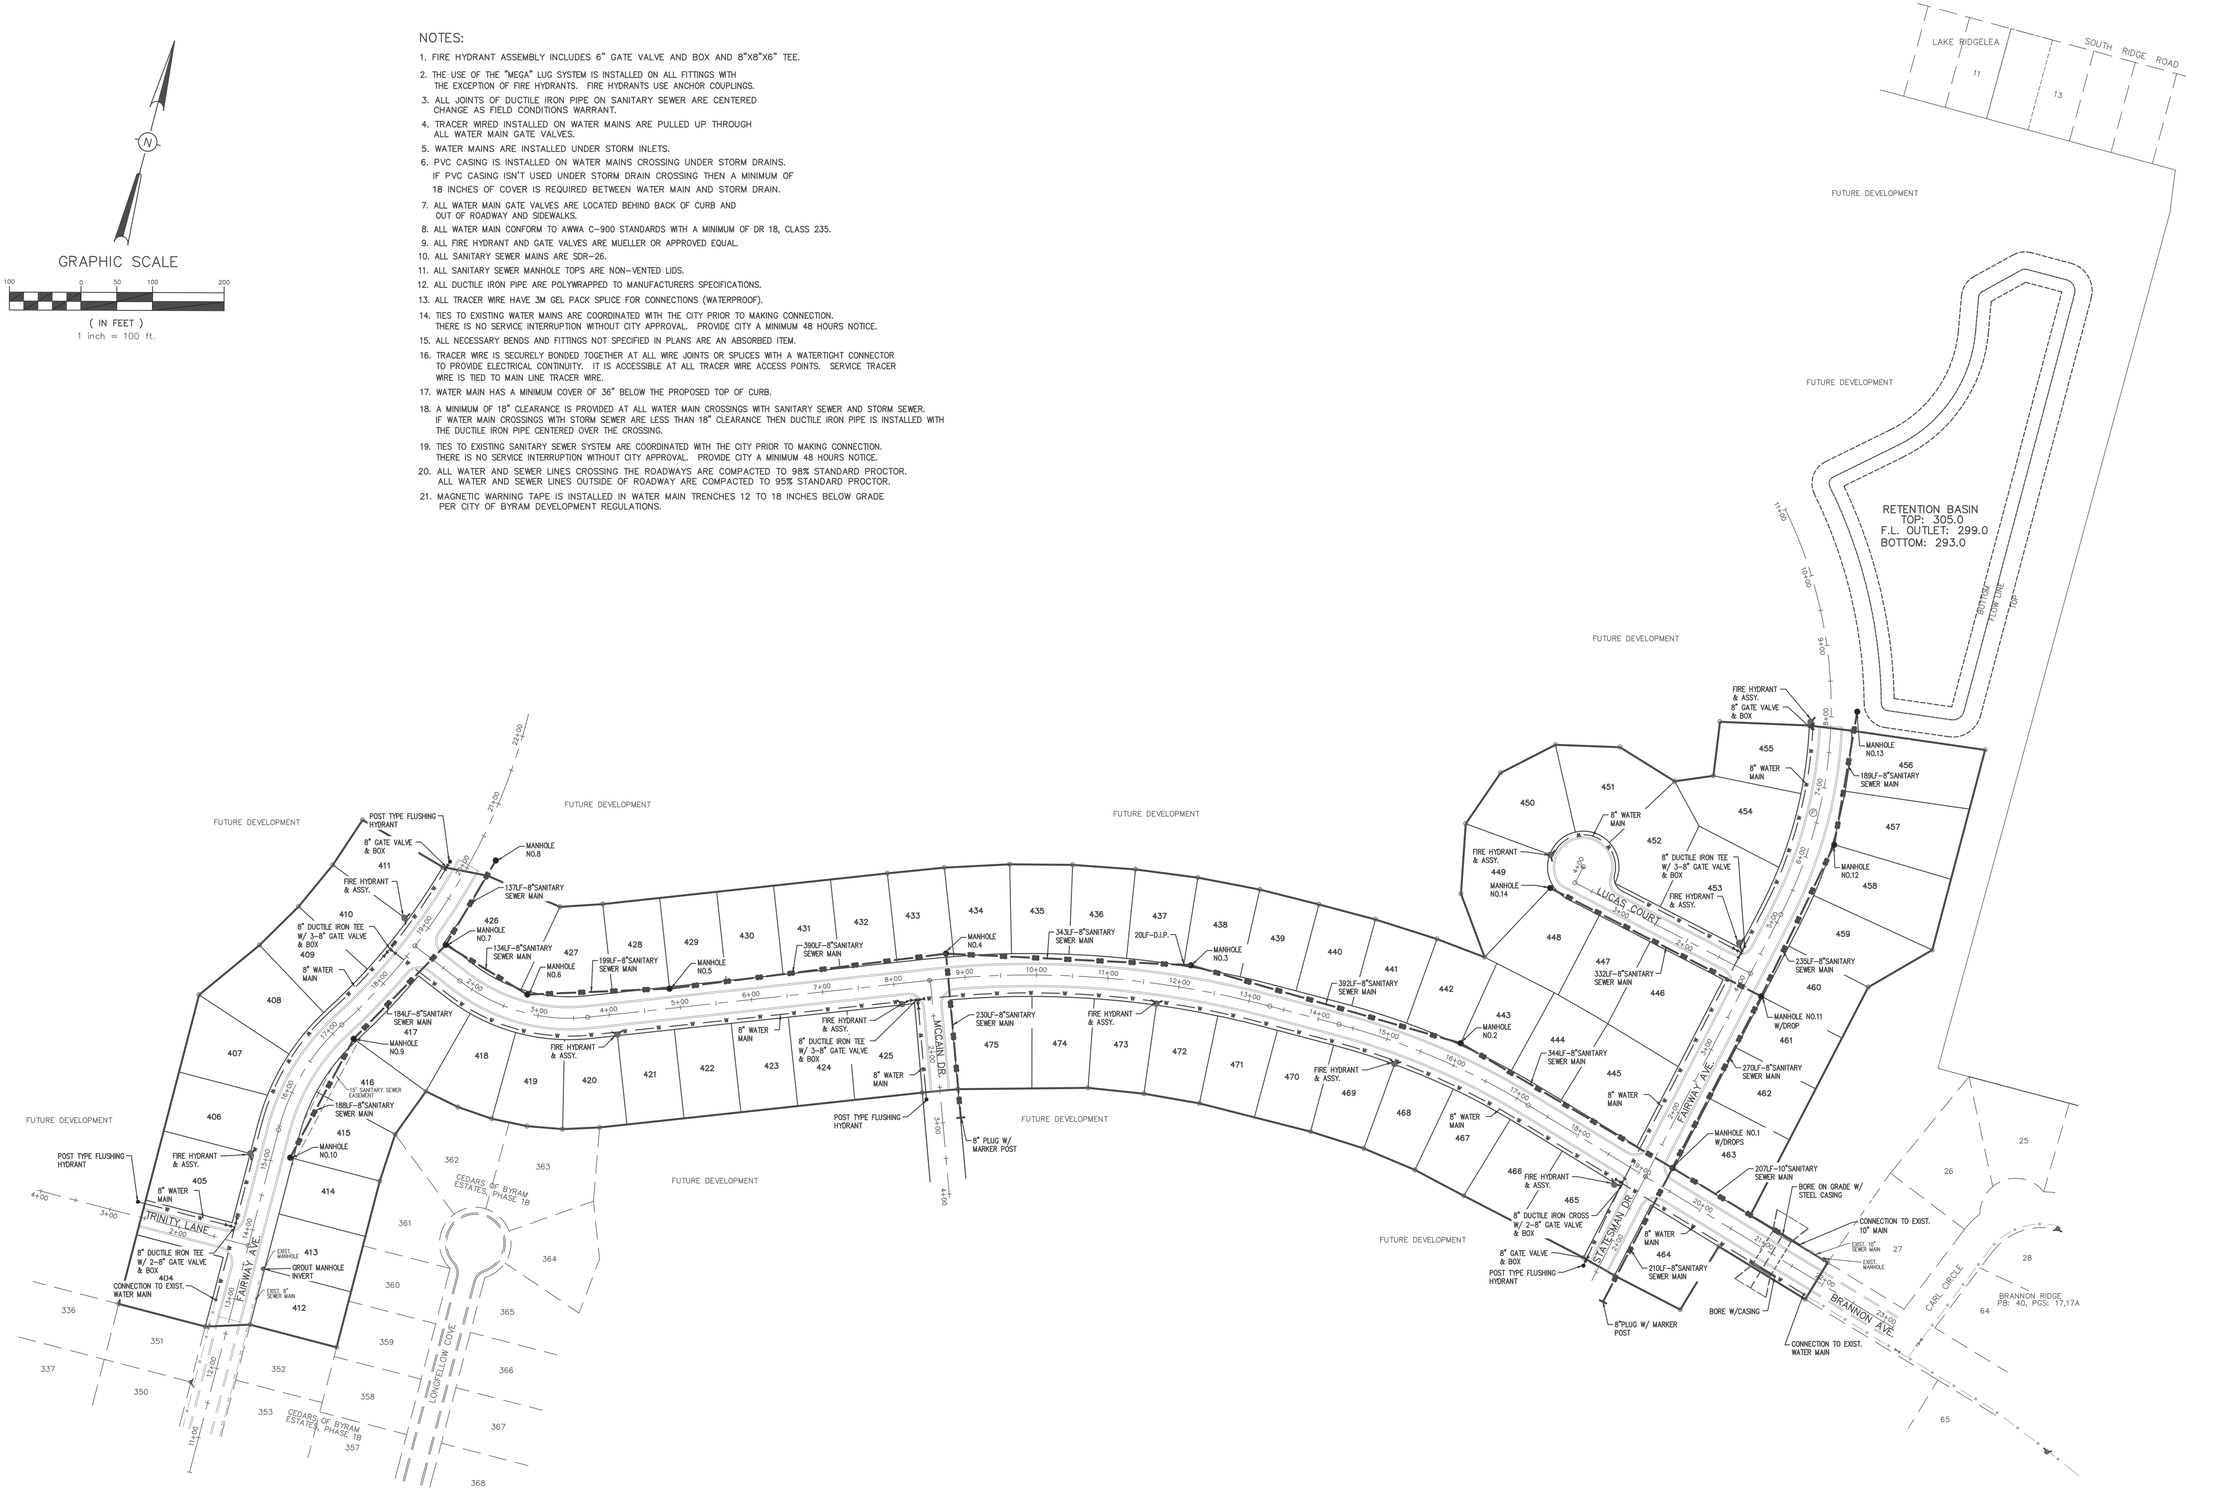

DRAWING NO.

H D LANG AND ASSOCIATES, INC. POST OFFICE BOX 16085 JACKSON, MISSISSIPPI 39236 601-362-4886	PROJECT CEDARS OF BYRAM ESTATES, PHASE 2	DESCRIPTION SEWER AND WATER LAYOUT

DATE	REVISION	BY
02-16-23	RECORD DRAWINGS	JBH

DRAWN BY: JBH
DATE: 07-19-21
SCALE: 1" = 100'
PROJECT NO.: 03-131

SHEET 4

GRAPHIC SCALE

100 0 50 100 200

(IN FEET)

1 inch = 100 ft.

TYPICAL SERVICE CONNECTIONS

NOTE:
THE CONTRACTOR SHALL PROVIDE A 3/4" COPPER WATER SERVICE AND A 6" SDR 26 SANITARY SEWER SERVICE TO EACH LOT AS DIRECTED BY THE ENGINEER.

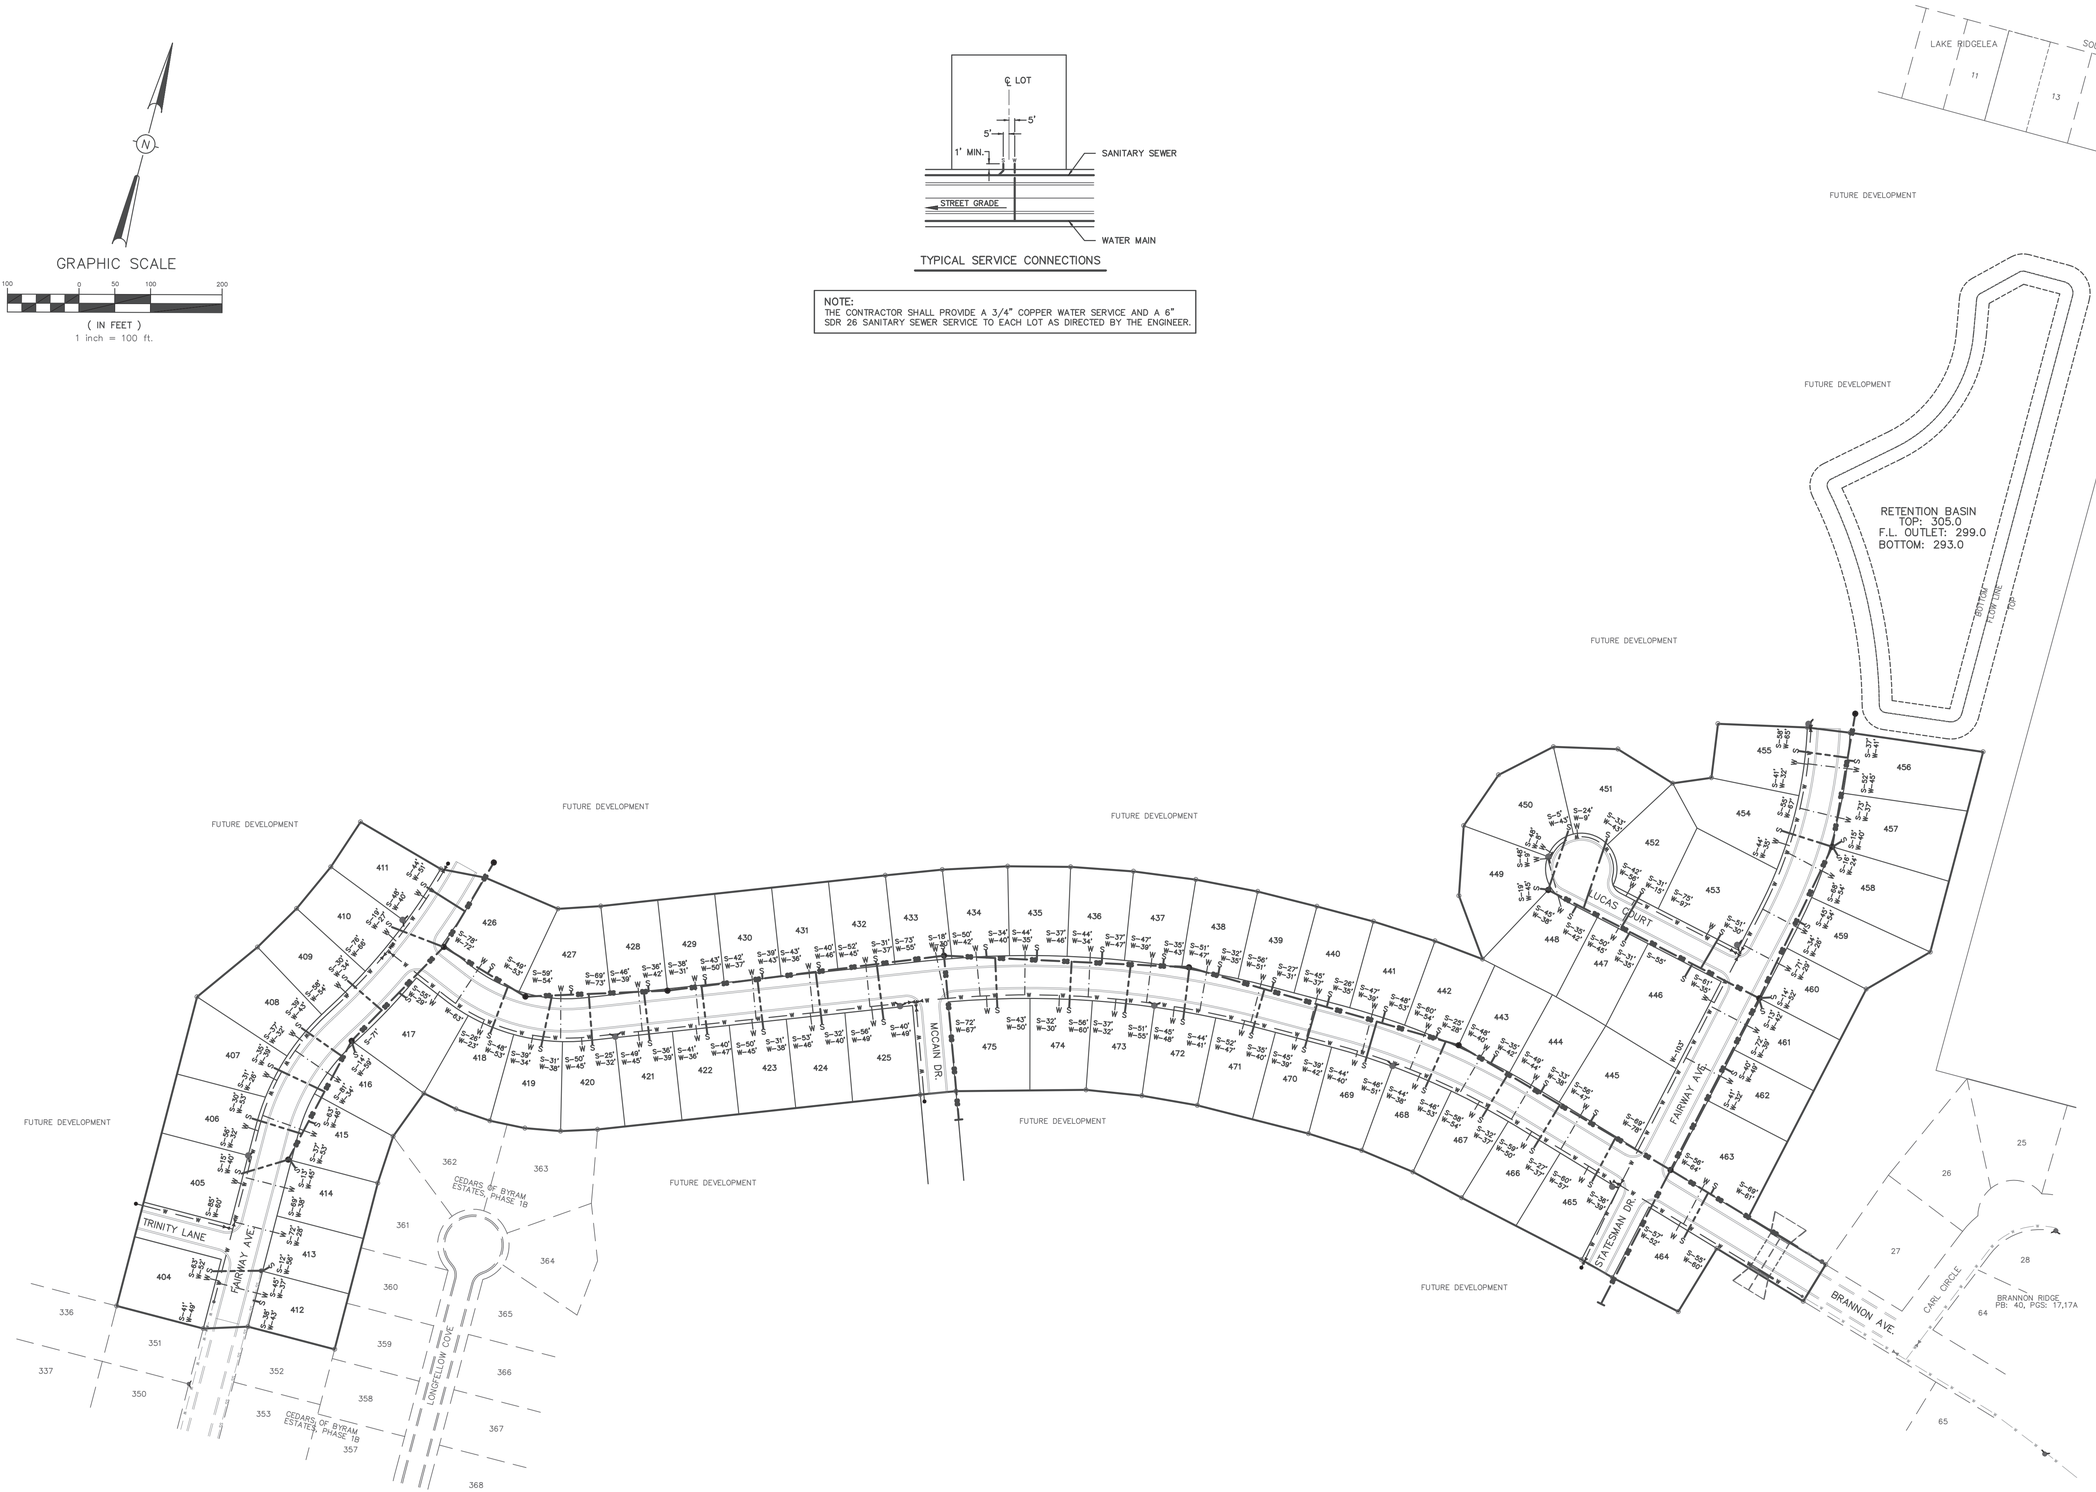

DRAWING NO.

H D LANG AND ASSOCIATES, INC. POST OFFICE BOX 16085 JACKSON, MISSISSIPPI 39236 601-362-4886	PROJECT CEDARS OF BYRAM ESTATES, PHASE 2	DESCRIPTION AS-BUILT SEWER AND WATER SERVICE PLAN	DATE REVISION BY 02-16-23 RECORD DRAWINGS JBH DRAWN BY: JBH DATE: 07-19-21 SCALE: 1" = 100' PROJECT NO.: 03-131	SHEET 4A

PLANNED EROSION, SEDIMENT AND STORMWATER CONTROL PRACTICES

1. STORM DRAIN INLET PROTECTION.

   TEMPORARY STRAW WATTLES AND SILT FENCE COMBINATIONS ARE INSTALLED AT ALL CURB INLET AND GRATE INLET LOCATIONS.

2. LAND GRADING
   EXCESS EXCAVATION FROM THE STREET RIGHTS OF WAY IS PLACED ON THE LOTS OF LOWEST ELEVATION. ALL FILL MATERIALS ARE COMPACTED AND SLOPES DO NOT EXCEED 3:1. ALL GRADED AREAS WILL RECEIVE SEEDING AND MULCHING/STRAW IF NEEDED FOR STABILIZATION OF THE CUT/FILL MATERIAL UNTIL PERMANENT VEGETATION IS ESTABLISHED AFTER THE CONSTRUCTION OF THE INDIVIDUAL HOUSES.

3. ROCK OUTLET PROTECTION

   A RIPRAP APRON IS LOCATED AT THE OUTLET OF DRAINAGE CULVERTS TO PREVENT SCOUR AS SHOWN ON PLAN.

4. PERMANENT SEEDING

   ALL DISTURBED AREAS ARE PERMANENTLY SEEDED AND MULCHED ONCE FINAL GRADE IS ESTABLISHED. THE LAND GRADING AREAS PREVIOUSLY MENTIONED HAVE TEMPORARY SEEDING AS STATED.

TEMPORARY SEEDING

ALL FILL AREAS OUTSIDE OF PAVED AREAS SHALL RECEIVE TEMPORARY SEEDING OF ANNUAL RYEGRASS AT 40 LBS./AC/ WITH 13/13/13 FERTILIZER AT 600 LBS./AC.

ALL SLOPES HAVE TEMPORARY SEEDING AND FERTILIZER AND STRAW MULCH.

PERMANENT SEEDING

PERMANENT SEEDING OF BERMUDA GRASS AT 20 LBS/AC. WITH 13/13/13 FERTILIZER AT 600 LBS./AC WITH MULCH.

LOT DISTURBANCE

ONCE LOTS HAVE BEEN DISTURBED AND CUT OR FILLED TO GRADE, THEY SHALL RECEIVE PERMANENT SEEDING.

SILT FENCE

REMOVE ACCUMULATED SEDIMENT WHEN IT HAS REACHED 1/3 TO 1/2 OF FENCE HEIGHT

GENERAL NOTES:
1. SILT FENCE IS CONSTRUCTED FIRST IN CONSTRUCTION SEQUENCE OF DRAINAGE IMPROVEMENTS.
2. ALL PERMANENT SEEDING IS ESTABLISHED ON ALL DISTURBED AREAS.
3. EROSION CONTROL MEASURES ARE INSTALLED AS REQUIRED FOR COMPLIANCE WITH MDEQ AND CITY OF BYRAM STORM WATER ORDINANCE.

MAINTENANCE PLAN

SHORT TERM

1. ALL EROSION AND SEDIMENT CONTROL PRACTICES WILL BE CHECKED FOR STABILITY AND OPERATION FOLLOWING EVERY RUNOFF-PRODUCING RAINFALL BUT IN NO CASE LESS THAN EVERY WEEK. ANY NEEDED REPAIRS WILL BE MADE IMMEDIATELY TO MAINTAIN ALL PRACTICES AS DESIGNED.
2. SEDIMENT WILL BE REMOVED FROM THE INLET PROTECTION DEVICES WHEN IT REACHES A MAXIMUM OF 6 INCHES DEEP. THE DEVICE WILL BE REPLACED AS NECESSARY TO MAINTAIN A BARRIER.
3. ALL SEEDED AREAS WILL BE FERTILIZED, RESEEDED AND REMULCHED AS NECESSARY TO MAINTAIN A DENSE VEGETATIVE COVER.
4. STORMWATER TREATMENT BASIN SHALL BE INSPECTED FOR SEDIMENT WEEKLY AND SHALL BE PURGED FROM SEDIMENT IF THE SEDIMENT DEPTH REACHES 9 INCHES.

LONG TERM
1. ALL VEGETATED AREAS WILL BE MAINTAINED IN ADEQUATE CONDITION TO PROVIDE PROPER GROUND COVER.
2. AREAS WHERE VEGETATION IS LOST WILL BE FERTILIZED, SEEDED AND MAINTAINED AS NECESSARY TO RESTORE PROPER GROUND COVER.
3. STRUCTURAL MEASURES WILL BE EXAMINED AND MAINTENANCE PERFORMED AS NEEDED OR REQUIRED BY THE COUNTY ENGINEER.
4. POST CONSTRUCTION STORMWATER TREATMENT BASIN SHALL BE INSPECTED MONTHLY FOR SEDIMENT AND SHALL BE PURGED FROM SEDIMENT IF THE SEDIMENT DEPTH REACHES 9 INCHES.

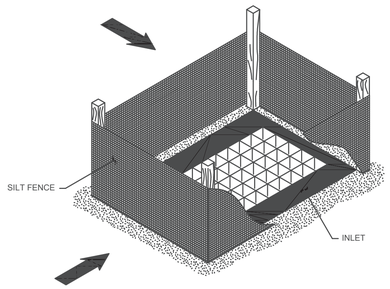

(ENTIRE FENCE NOT SHOWN FOR ILLUSTRATIVE PURPOSES)

CURB INLET PROTECTION (DURING CONSTRUCTION)

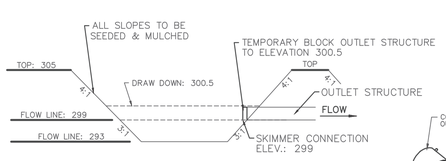

EXISTING SEDIMENT BASIN DETAIL

NTS

STORAGE BASIN CALCULATIONS:
AREA DRAINED: 34 ACRES
REQUIRED BASIN VOLUME (1 AC PER 3600 CF OF STORAGE): 122,400 CUBIC FEET OF STORAGE
ACTUAL STORAGE VOLUME SHOWN: 160,000 CUBIC FEET OF STORAGE

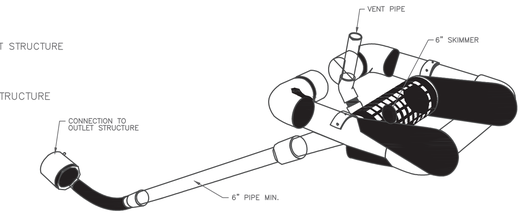

FAIRCLOTH SKIMMER

NOTE: SKIMMER TYPE SHALL BE APPROVED OR EQUAL TO FAIRCLOTH SKIMMER

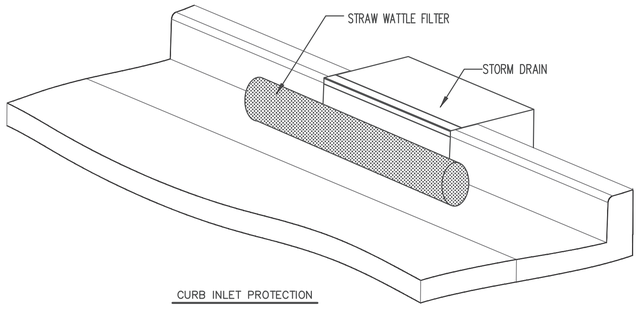

CURB INLET PROTECTION

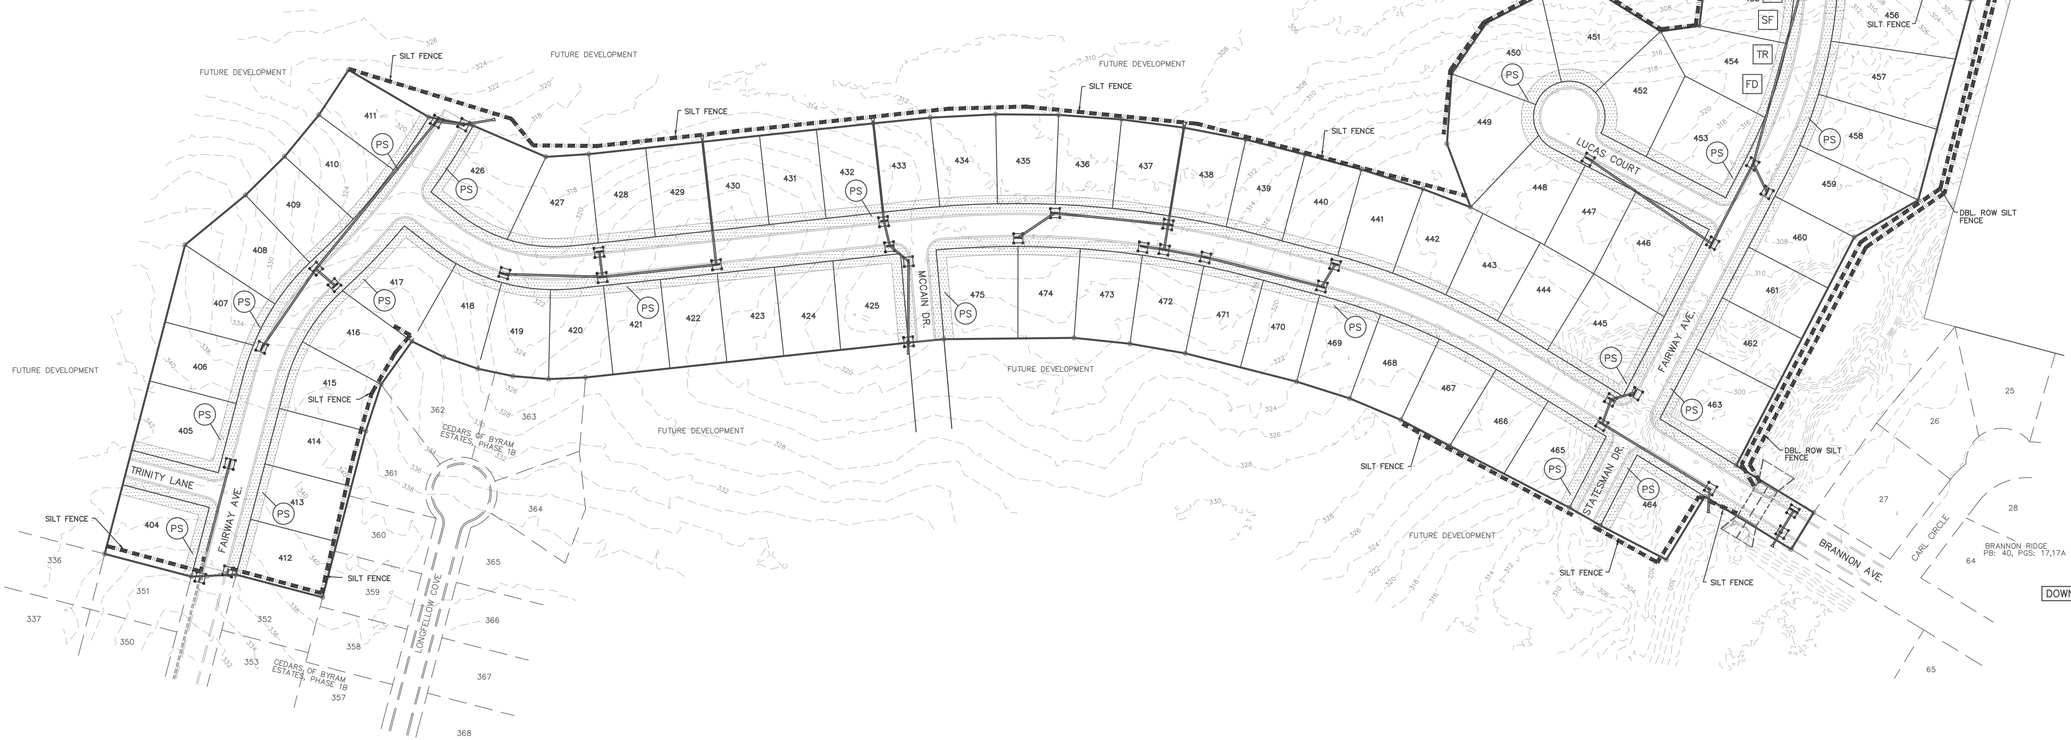

SYMBOLS FOR EROSION AND SEDIMENT CONTROL PRACTICES

TEMPORARY PRACTICES

- STORM DRAIN INLET PROTECTION (SILT FENCE, STRAW WATTLE)
- SILT FENCE (METAL "T" POST)
- CW — CONCRETE WASHOUT AREA
- SF — SANITARY FACILITIES
- TR — TRASH AREA
- FD — FUEL DEPOT

VEGETATIVE PRACTICES

- PS — PERMANENT SEEDING & MULCHING

COMPOSITE PRACTICES

- RR — RIP RAP PROTECTION

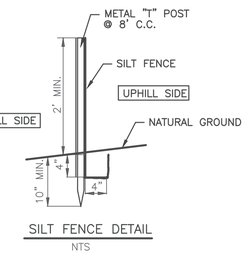

SILT FENCE DETAIL

NTS

H D LANG AND ASSOCIATES, INC.
POST OFFICE BOX 16085 JACKSON, MISSISSIPPI 39236
601-362-4886

PROJECT
CEDARS OF BYRAM ESTATES PHASE 2

DESCRIPTION
EROSION, SEDIMENT, & STORM WATER CONTROL PLAN

DATE	REVISION	BY
02-16-23	RECORD DRAWINGS	JBH

DRAWN BY: JBH
DATE: 07-19-21
SCALE: 1" = 100'
BOOK: PAGE:
PROJECT NO. 03-131

SHEET 5

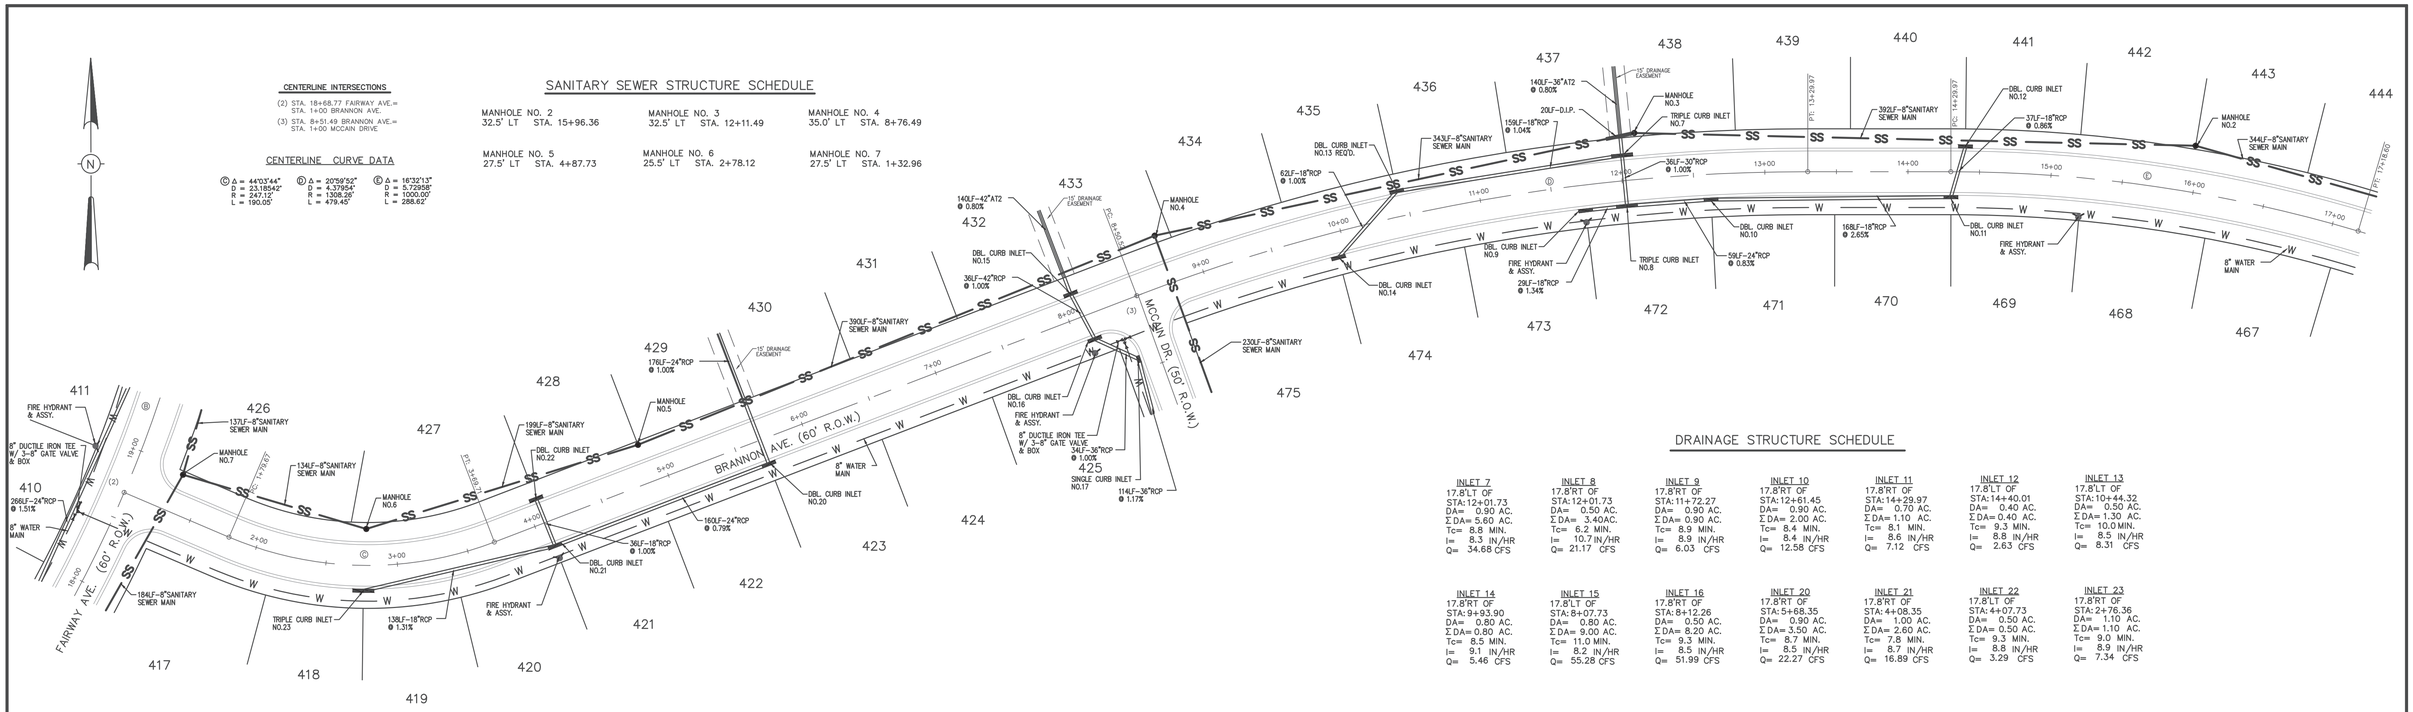

BRANNON AVE PROFILE

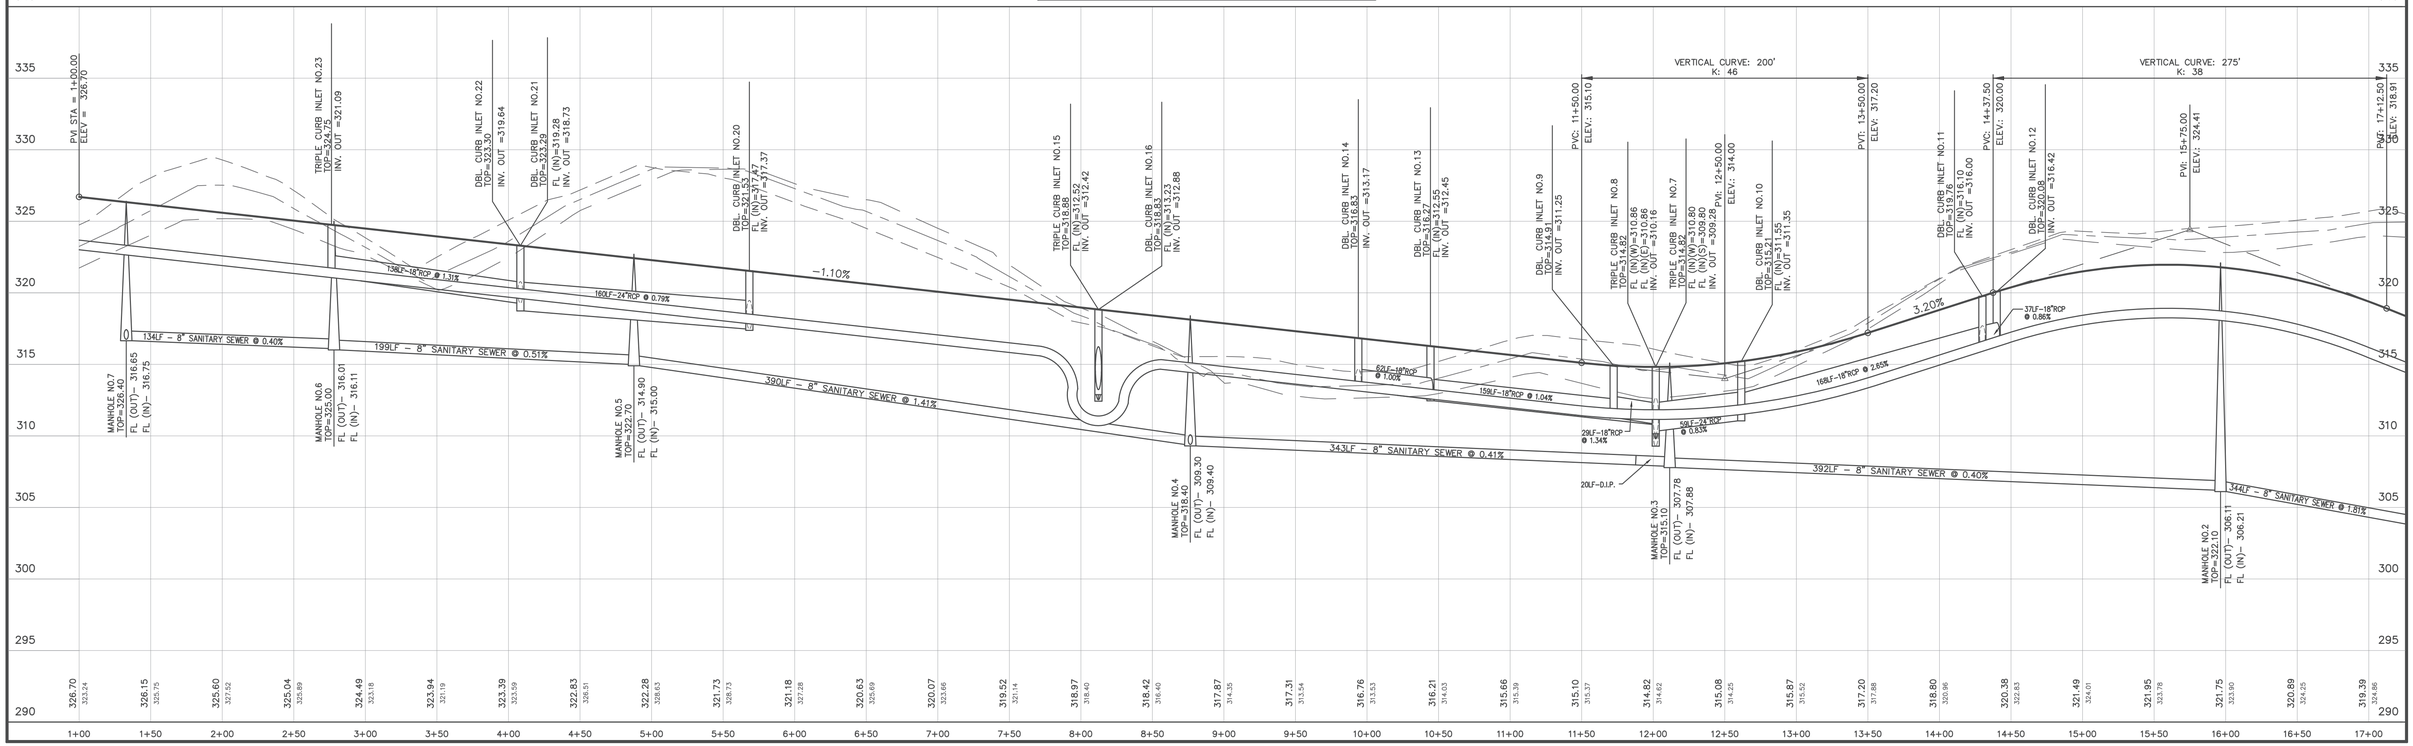

DRAWING NO.

H D LANG AND ASSOCIATES, INC. POST OFFICE BOX 16085 JACKSON, MISSISSIPPI 39236 601-362-4886	PROJECT CEDARS OF BYRAM ESTATES, PHASE 2	DESCRIPTION PLAN AND PROFILE BRANNON AVE. (STA. 1+00 TO STA. 17+00)	DATE REVISION BY 02-16-23 RECORD DRAWINGS JBH DRAWN BY: JBH DATE: 07-19-21 HORIZ.: 1"=50' / VERT.: 1"=5' PROJECT NO.: 03-131	SHEET 6

SANITARY SEWER STRUCTURE SCHEDULE

MANHOLE NO. 1
29.99' LT STA. 19+36.31

CENTERLINE INTERSECTIONS

(4) STA. 19+10.36 BRANNON AVE.=
STA. 1+00 FAIRWAY AVE.
STA. 1+00 STATESMAN DR.

CENTERLINE CURVE DATA

Ⓒ Δ = 16°32'13"
D = 5.72958°
R = 1000.00'
L = 288.62'

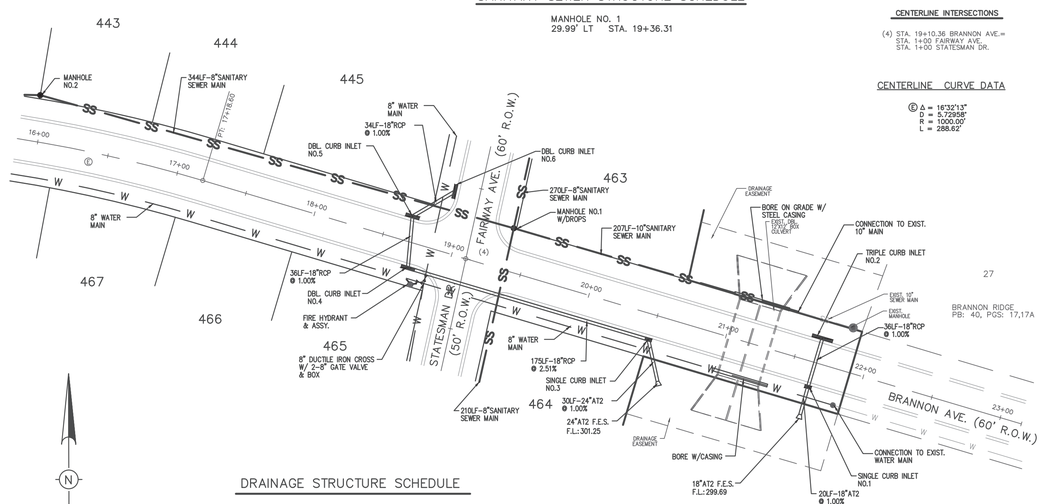

DRAINAGE STRUCTURE SCHEDULE

INLET 1
17.8'RT OF
STA: 21+65.00
DA= 0.20 AC.
Σ DA= 0.90 AC.
Tc= 9.4 MIN.
I= 8.4 IN/HR
Q= 5.70 CFS

INLET 2
17.8'LT OF
STA: 21+65.00
DA= 0.70 AC.
Σ DA= 0.70AC.
Tc= 10.0MIN.
I= 8.5 IN/HR
Q= 4.48 CFS

INLET 3
17.8'RT OF
STA: 20+48.67
DA= 0.20 AC.
Σ DA= 2.30 AC.
Tc= 5.5 MIN.
I= 8.8 IN/HR
Q= 15.22 CFS

INLET 4
17.8'RT OF
STA: 18+73.35
DA= 0.90 AC.
Σ DA= 2.10 AC.
Tc= 8.4 MIN.
I= 9.0 IN/HR
Q= 14.12 CFS

INLET 5
17.8'LT OF
STA: 18+66.18
DA= 0.90 AC.
Σ DA= 1.20AC.
Tc= 8.7 MIN.
I= 9.0 IN/HR
Q= 8.12 CFS

BRANNON AVE PROFILE

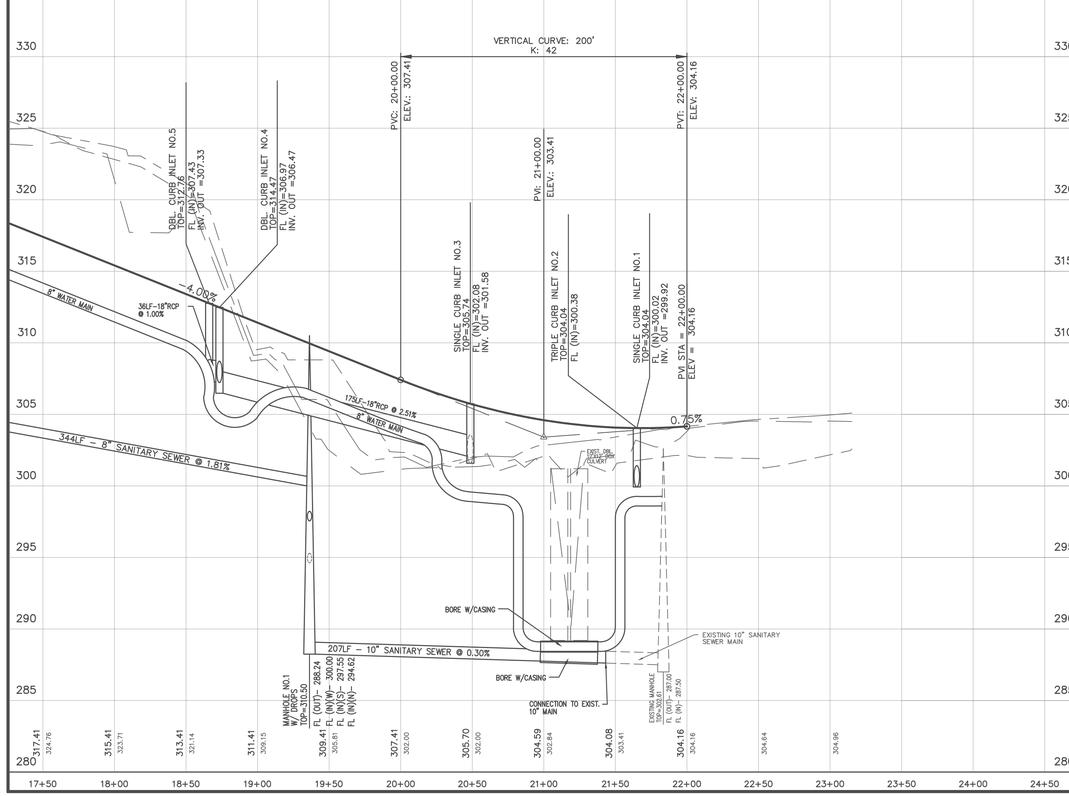

SANITARY SEWER STRUCTURE SCHEDULE

MANHOLE NO. 1
28.0' RT STA. 1+28.09

MANHOLE NO. 11
28.0' RT STA. 3+98.23

MANHOLE NO. 12
32.5' RT STA. 6+27.94

MANHOLE NO. 13
36.4' RT STA. 8+07.59

CENTERLINE INTERSECTIONS

(4) STA. 19+10.36 BRANNON AVE.=
STA. 1+00 FAIRWAY AVE.
STA. 1+00 STATESMAN DR.

(5) STA. 4+19.74 FAIRWAY AVE.=
STA. 1+00 LUCAS COURT

CENTERLINE CURVE DATA

Ⓕ Δ = 53°29'10"
D = 9.09457°
R = 630.00'
L = 588.11'

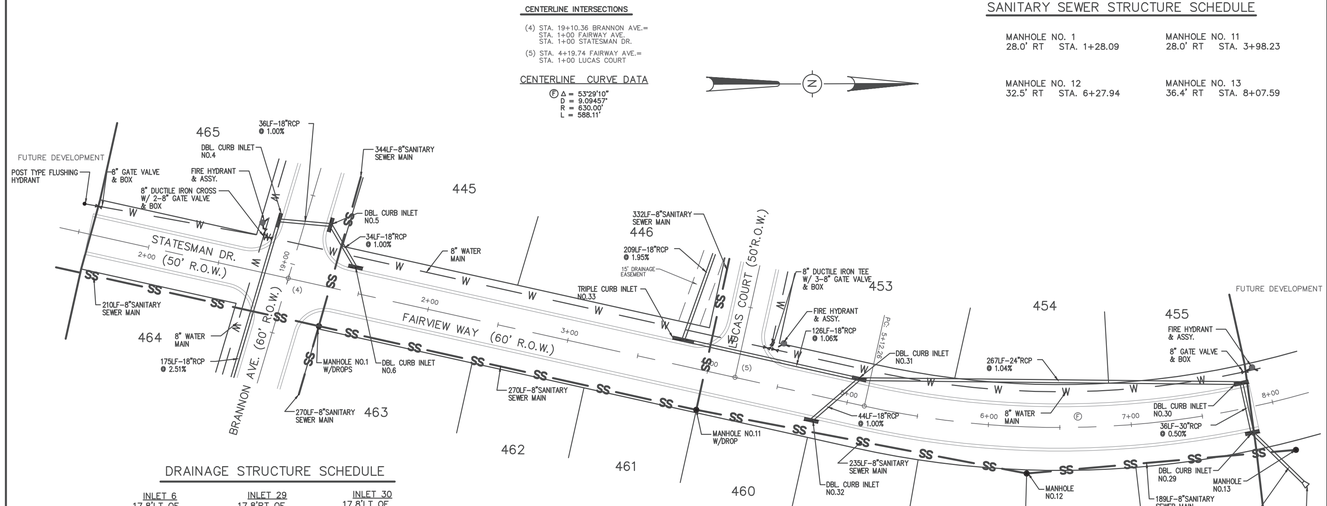

DRAINAGE STRUCTURE SCHEDULE

INLET 6
17.8'LT OF
STA: 1+44.17
DA= 0.30 AC.
Σ DA= 0.30AC.
Tc= 6.4 MIN.
I= 10.1 IN/HR
Q= 2.28 CFS

INLET 29
17.8'RT OF
STA: 7+81.80
DA= 0.60 AC.
Σ DA= 4.10 AC.
Tc= 10.7 MIN.
I= 8.1 IN/HR
Q= 24.91 CFS

INLET 30
17.8'LT OF
STA: 7+81.52
DA= 0.80 AC.
Σ DA= 3.50 AC.
Tc= 9.6 MIN.
I= 8.1 IN/HR
Q= 21.38 CFS

INLET 31
17.8'LT OF
STA: 5+04.61
DA= 0.60 AC.
Σ DA= 2.70 AC.
Tc= 9.8 MIN.
I= 8.4 IN/HR
Q= 17.05 CFS

INLET 32
17.8'RT OF
STA: 4+78.23
DA= 0.50 AC.
Σ DA= 0.50 AC.
Tc= 9.9 MIN.
I= 8.6 IN/HR
Q= 3.21 CFS

INLET 33
17.8'LT OF
STA: 3+78.74
DA= 0.80 AC.
Σ DA= 1.60 AC.
Tc= 7.8 MIN.
I= 8.7 IN/HR
Q= 10.39 CFS

FAIRWAY AVE. PROFILE

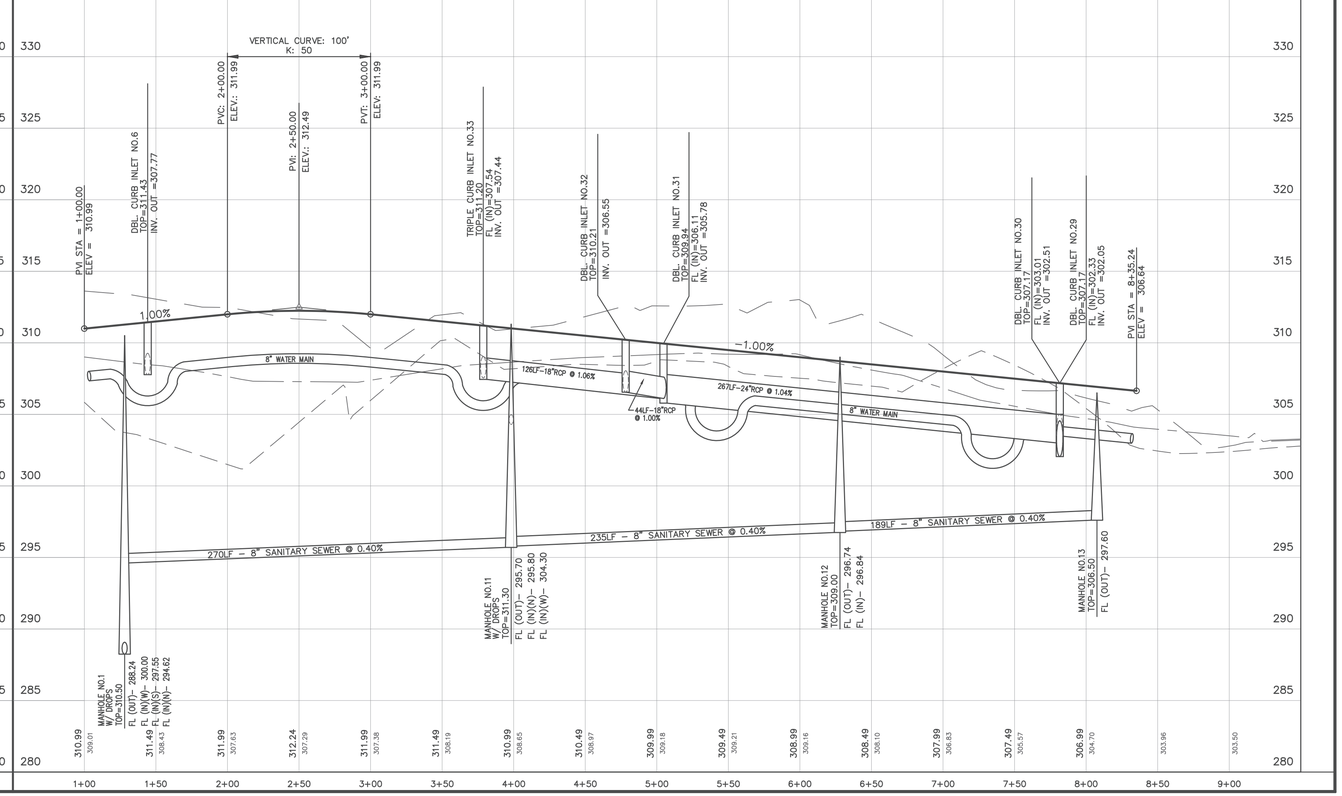

DRAWING NO.

H D LANG AND ASSOCIATES, INC.
POST OFFICE BOX 16085 JACKSON, MISSISSIPPI 39236
601-362-4886

PROJECT
CEDARS OF BYRAM ESTATES, PHASE 2

DESCRIPTION
PLAN AND PROFILE
BRANNON AVE.(STA. 17+00 TO STA. 22+00)
FAIRVIEW AVE.(STA. 1+00 TO STA. 8+00)

DATE	REVISION	BY
02-16-23	RECORD DRAWINGS	JBH

DRAWN BY: JBH
DATE: 07-19-21
HORIZ.: 1"=50' / VERT.: 1"=5'
PROJECT NO.: 03-131

SHEET
7

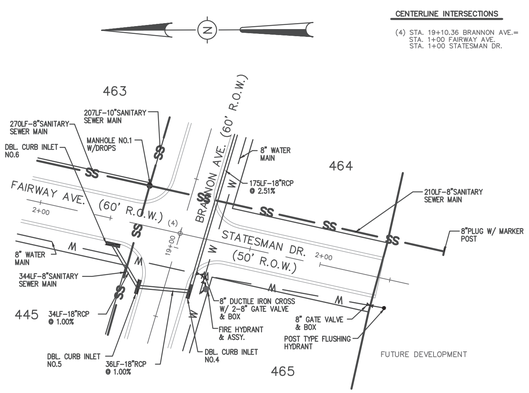

STATESMAN DR. PROFILE

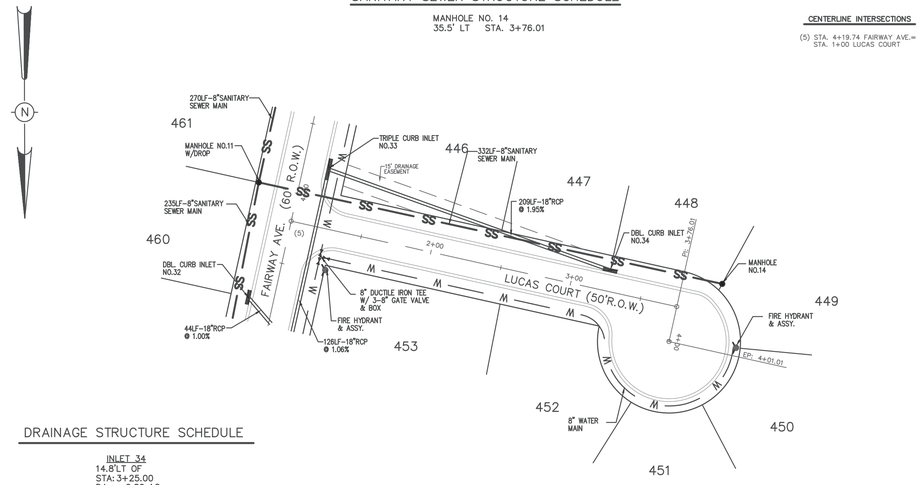

DRAINAGE STRUCTURE SCHEDULE

INLET 34
14.8'LT OF
STA: 3+25.00
DA= 0.80 AC.
ΣDA= 0.80 AC.
Tc= 8.5 MIN.
I= 9.1 IN/HR
Q= 5.46 CFS

LUCAS COURT PROFILE

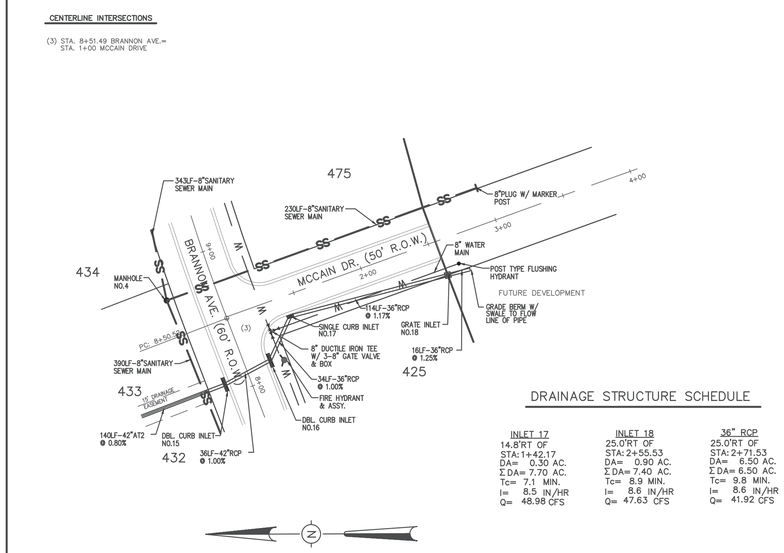

DRAINAGE STRUCTURE SCHEDULE

INLET 17	INLET 18	36" RCP
14.8'RT OF	25.0'RT OF	25.0'RT OF
STA:1+42.17	STA: 2+55.53	STA: 2+71.53
DA= 0.30 AC.	DA= 0.90 AC.	DA= 6.50 AC.
ΣDA= 7.70 AC.	ΣDA= 7.40 AC.	ΣDA= 6.50 AC.
Tc= 7.1 MIN.	Tc= 8.9 MIN.	Tc= 9.8 MIN.
I= 8.5 IN/HR	I= 8.6 IN/HR	I= 8.6 IN/HR
Q= 48.98 CFS	Q= 47.63 CFS	Q= 41.92 CFS

MCCAIN DR. PROFILE

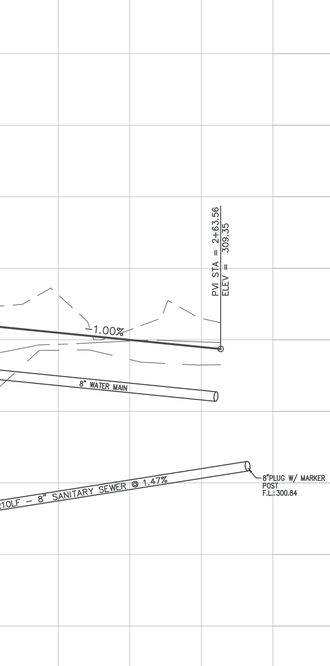

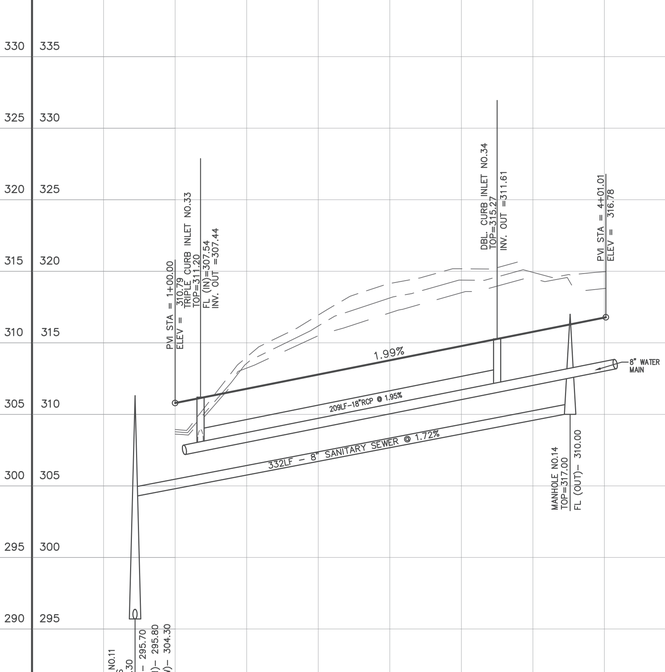

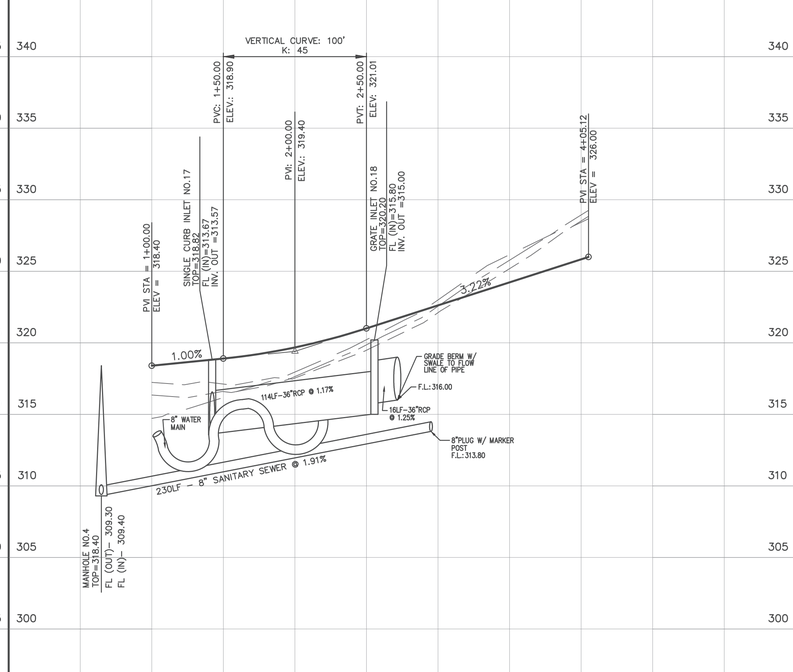

H D LANG AND ASSOCIATES, INC.
POST OFFICE BOX 16085 JACKSON, MISSISSIPPI 39236
601-362-4886

PROJECT
CEDARS OF BYRAM ESTATES, PHASE 2

DESCRIPTION
PLAN AND PROFILE
STATESMAN DRIVE
LUCAS COURT
MCCAIN DRIVE

DATE	REVISION	BY
02-16-23	RECORD DRAWINGS	JBH

DRAWN BY: JBH
DATE: 07-19-21
HORIZ.: 1"=50' / VERT.: 1"=5'
PROJECT NO.: 03-131

SHEET 8

DRAWING NO.

CENTERLINE INTERSECTIONS

(1) STA. 13+77.38 FAIRWAY AVE.=
STA. 1+00.00 TRINITY LANE =
(2) STA. 18+68.77 FAIRWAY AVE.=
STA. 1+00 BRANNON AVE.

CENTERLINE CURVE DATA

Ⓐ Δ = 33°08'55"
D = 19.09860°
R = 300.00'
L = 173.57'

Ⓑ Δ = 71°39'48"
D = 6.50978°
R = 880.15'
L = 1100.85'

DRAINAGE STRUCTURE SCHEDULE

INLET 24	INLET 25	INLET 26	INLET 27	INLET 28	INLET 35
17.8'RT OF STA:19+99.32	17.8'LT OF STA:19+83.85	17.8'LT OF STA:17+11.54	17.8'RT OF STA:17+15.44	17.8'LT OF STA:15+85.11	17.8'LT OF STA:14+18.45
DA= 0.30 AC.	DA= 0.60 AC.	DA= 0.90 AC.	DA= 0.80 AC.	DA= 0.60 AC.	DA= 0.70 AC.
Σ DA= 3.20 AC.	Σ DA= 2.90 AC.	Σ DA= 2.30 AC.	Σ DA= 0.80 AC.	Σ DA= 0.60 AC.	Σ DA= 0.70 AC.
Tc= 6.1 MIN.	Tc= 8.6 MIN.	Tc= 9.2 MIN.	Tc= 9.6 MIN.	Tc= 9.0 MIN.	Tc= 8.2 MIN.
I= 8.2 IN/HR	I= 8.2 IN/HR	I= 8.5 IN/HR	I= 8.7 IN/HR	I= 8.9 IN/HR	I= 9.2 IN/HR
Q= 19.62 CFS	Q= 17.87 CFS	Q= 14.72 CFS	Q= 5.20 CFS	Q= 4.00 CFS	Q= 4.84 CFS

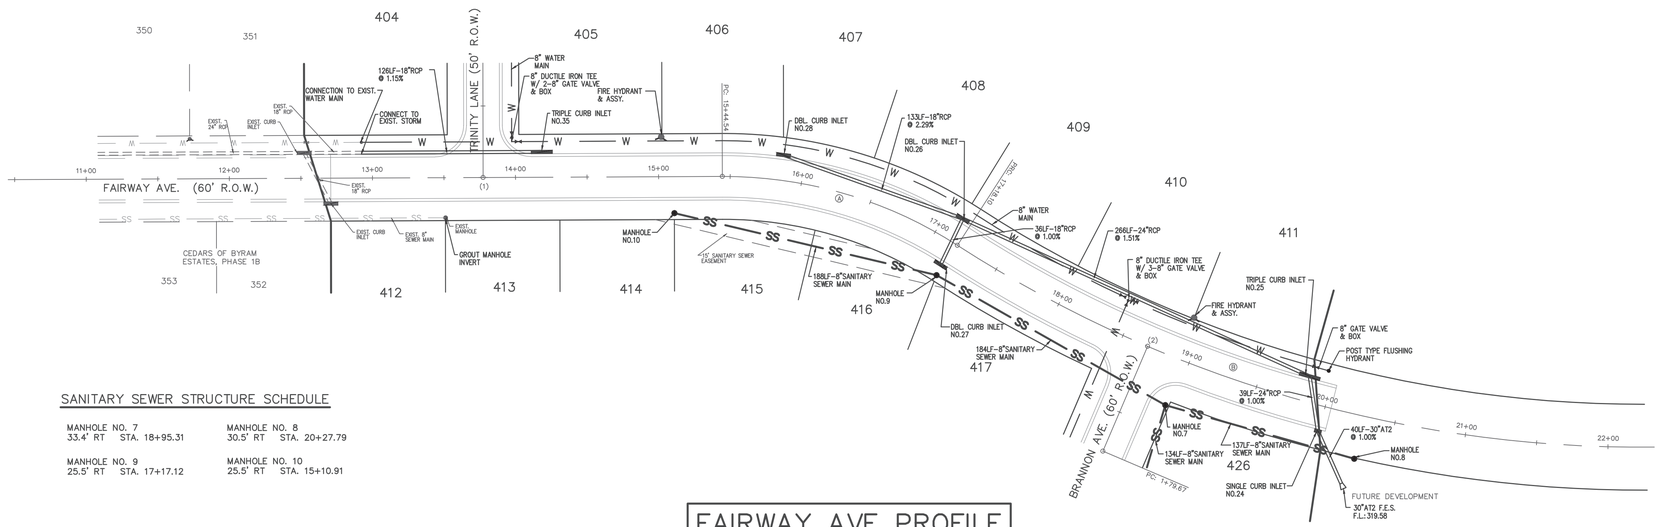

SANITARY SEWER STRUCTURE SCHEDULE

MANHOLE NO. 7
33.4' RT STA. 18+95.31

MANHOLE NO. 8
30.5' RT STA. 20+27.79

MANHOLE NO. 9
25.5' RT STA. 17+17.12

MANHOLE NO. 10
25.5' RT STA. 15+10.91

FAIRWAY AVE PROFILE

CENTERLINE INTERSECTIONS

(1) STA. 13+77.38 FAIRWAY AVE.=
STA. 1+00.00 TRINITY LANE =

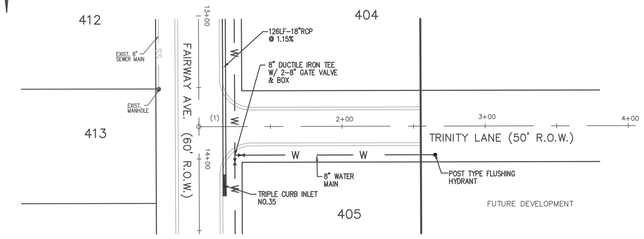

TRINITY LANE PROFILE

DRAWING NO.

H D LANG AND ASSOCIATES, INC.	PROJECT: CEDARS OF BYRAM ESTATES, PHASE 2
POST OFFICE BOX 16085 JACKSON, MISSISSIPPI 39236	DESCRIPTION: PLAN AND PROFILE FAIRVIEW AVE.(STA. 12+50 TO STA. 20+50) TRINITY LANE
601-362-4886	DATE 02-16-23 REVISION RECORD DRAWINGS BY JBH
	DRAWN BY: JBH
	DATE: 07-19-21
	HORIZ.: 1"=50' / VERT.: 1"=5'
	PROJECT NO.: 03-131
	SHEET 9

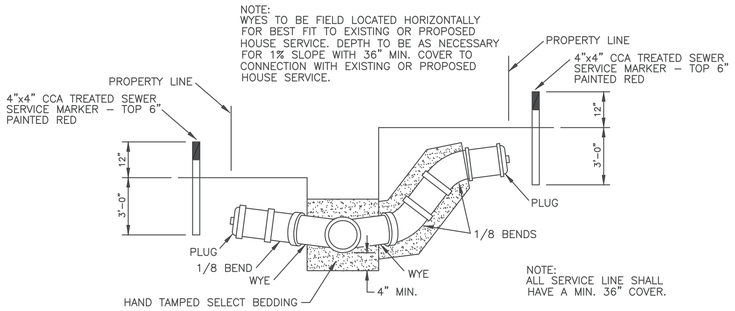

TYPICAL SERVICE CONNECTIONS

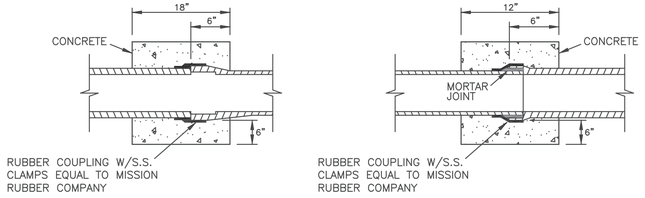

JOINTING DISSIMILAR PIPES

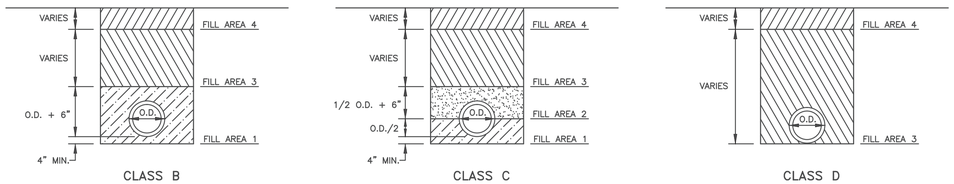

FILL AREA 1 (ALL LOCATIONS) – 6" MAXIMUM LOOSE LIFTS, HAND OR MECHANICALLY TAMPED TO 98% DENSITY.
FILL AREA 2 (ALL LOCATIONS) – 6" MAXIMUM LOOSE LIFTS, HAND OR MECHANICALLY TAMPED TO 98% DENSITY.
FILL AREA 3 (SELECT LOCATIONS) – 12" MAXIMUM LOOSE LIFTS, MECHANICALLY TAMPED TO 98% DENSITY.
FILL AREA 4 – SEE PAVEMENT REPLACEMENT DETAIL FOR PAVED AREAS, AT OTHER LOCATIONS BRING FILL AREA 3 TO SURFACE.

BEDDING / BACKFILL DETAILS

ALL PIPE MATERIALS SHALL USE CLASS "C" BEDDING

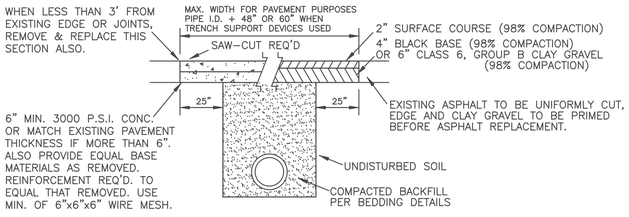

REMOVAL & REPLACEMENT OF EXISTING PAVEMENT

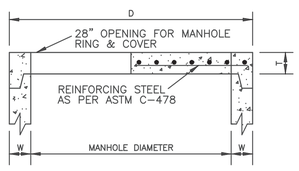

DIMENSION TABLE			
PIPE DIAMETER	W	D	T
48"	5"	58"	6"
60"	6"	72"	8"
72"	7"	86"	8"
84"	8"	100"	8"
96"	9"	114"	8"
108"	10"	126"	8"

FLAT SLAB MANHOLE TOP

NOTE:
MANHOLE RING & COVER TO BE HEAVY DUTY VULCAN V-1215 OR APPROVED EQUAL

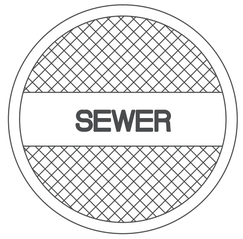

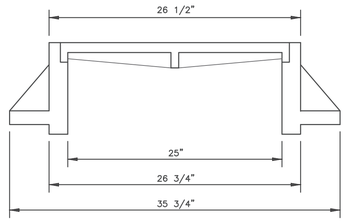

MANHOLE CASTING DETAILS

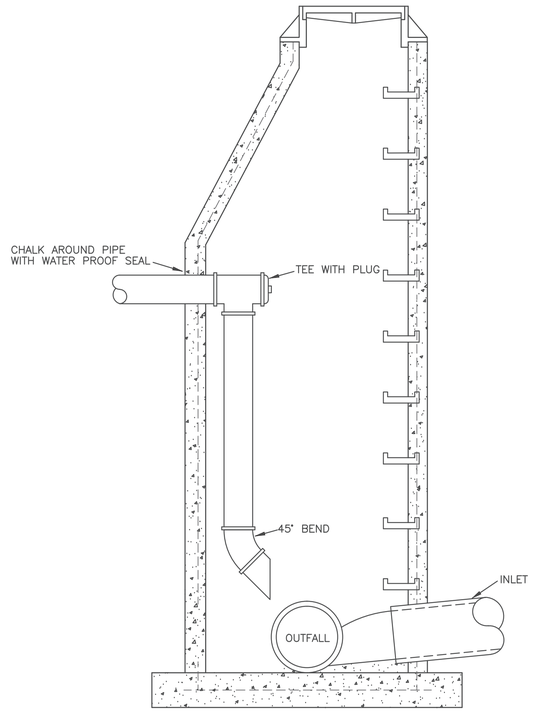

DETAIL OF MANHOLE CONNECTION WITH DROP CONNECTION

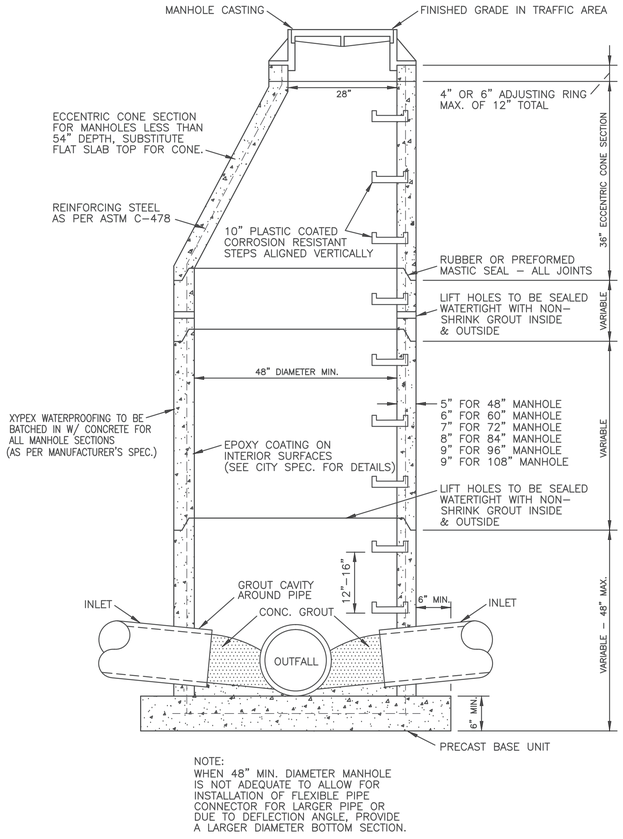

NOTE:
WHEN 48" MIN. DIAMETER MANHOLE IS NOT ADEQUATE TO ALLOW FOR INSTALLATION OF FLEXIBLE PIPE CONNECTOR FOR LARGER PIPE OR DUE TO DEFLECTION ANGLE, PROVIDE A LARGER DIAMETER BOTTOM SECTION.

SECTION PRECAST CONCRETE MANHOLE

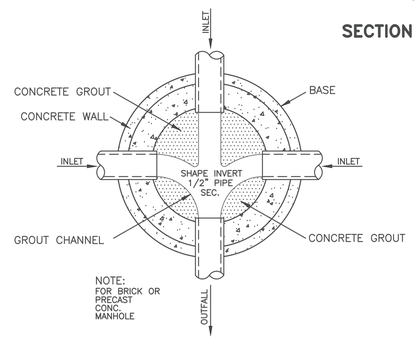

MANHOLE FLOWS CHANNELS DETAIL

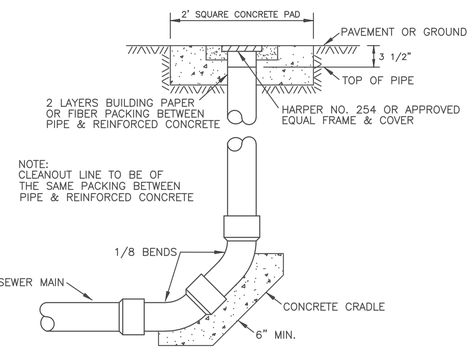

TERMINAL CLEANOUT

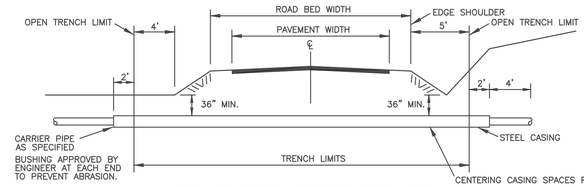

NOTE: VOID BETWEEN SPECIFIED PIPE & STEEL CASING SHALL BE SEALED AT EACH END.

TYPICAL ROAD BORE

H D LANG AND ASSOCIATES, INC.
POST OFFICE BOX 16085 JACKSON, MISSISSIPPI 39236
601-362-4886

PROJECT

DESCRIPTION

STANDARD SANITARY SEWER DETAILS

DATE	REVISION	BY

DRAWN BY:
DATE:
SCALE:
BOOK: PAGE:
PROJECT NO.: 00-

SHEET

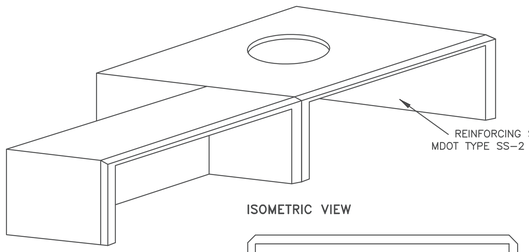

ISOMETRIC VIEW

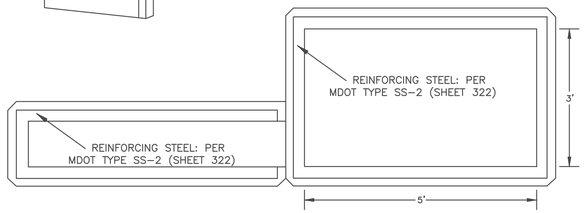

PLAN VIEW

MODIFIED
CURB INLET TOP & EXTENSIONS
MDOT TYPE SS-2

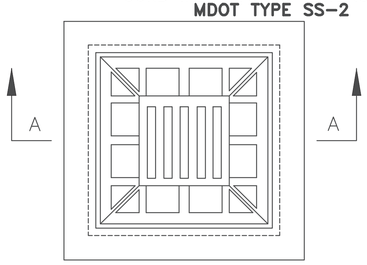

PLAN VIEW – GRATE & FRAME

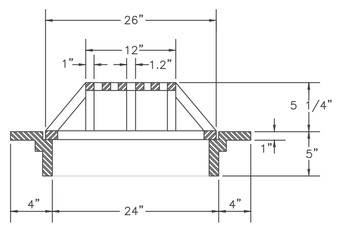

SECTION A–A

BEEHIVE GRATE W/ TF FRAME

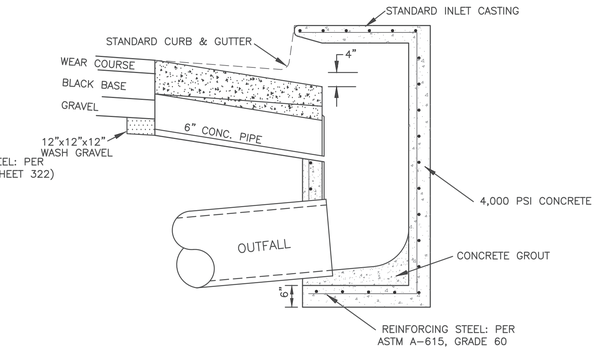

NOTE:
1. DEPTH OF INLET VARIABLE.
2. SOIL DRAIN COST TO BE INCLUDED IN CONSTRUCTION OF INLET.

PRECAST CURB INLET BOX
MDOT TYPE SS-2

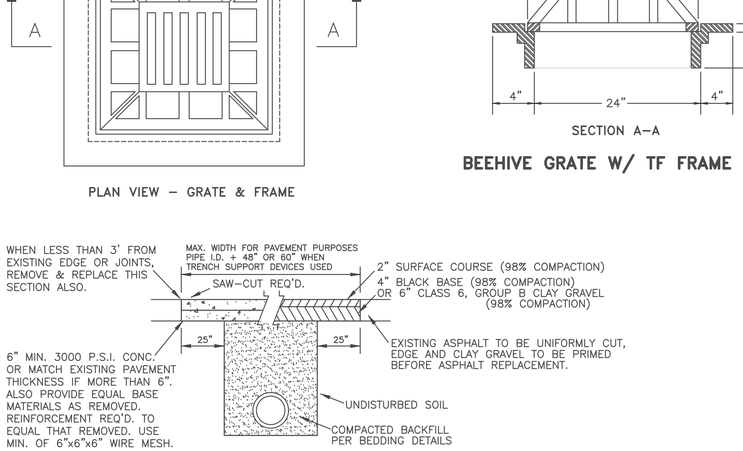

REMOVAL & REPLACEMENT OF EXISTING PAVEMENT

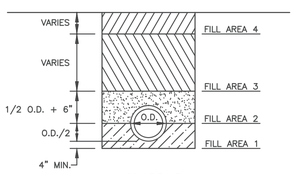

CLASS C

FILL AREA 1 (ALL LOCATIONS) – 6" MAXIMUM LOOSE LIFTS, HAND OR MECHANICALLY TAMPED TO 98% DENSITY.
FILL AREA 2 (ALL LOCATIONS) – 6" MAXIMUM LOOSE LIFTS, HAND OR MECHANICALLY TAMPED TO 98% DENSITY.
FILL AREA 3 (SELECT LOCATIONS) – 12" MAXIMUM LOOSE LIFTS, MECHANICALLY TAMPED TO 98% DENSITY.
FILL AREA 4 – SEE PAVEMENT REPLACEMENT DETAIL FOR PAVED AREAS, AT OTHER LOCATIONS BRING FILL AREA 3 TO SURFACE.

BEDDING / BACKFILL DETAILS
ALL PIPE MATERIALS SHALL USE CLASS "C" BEDDING

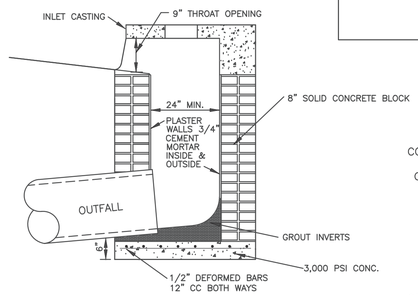

NOTE:
1. DEPTH OF INLET VARIABLE.
2. SOIL DRAIN COST TO BE INCLUDED IN CONSTRUCTION OF INLET.

ALTERNATE INLET BOX
STANDARD BLOCK BUILT INLET

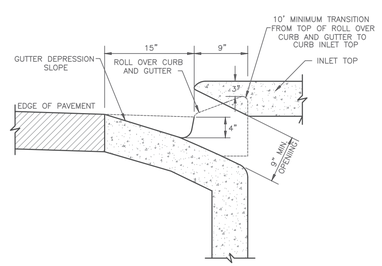

CURB INLET THROAT DETAIL

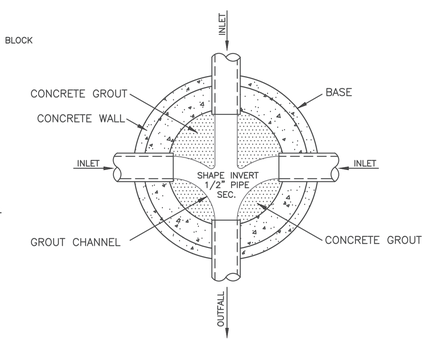

MANHOLE FLOWS CHANNELS DETAIL

NOTE: CONCRETE GROUT INVERT SURFACES TO HAVE UNIFORM SMOOTH OR BRUSHED FINISH.

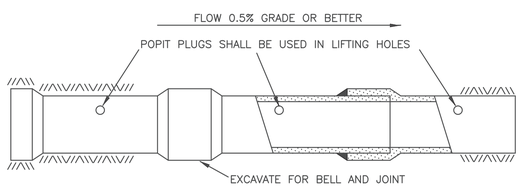

NOTE: ALL STORM SEWER JOINTS WILL NEED RUBBER WATERTIGHT GASKETS AND JOINTS TO BE WRAPPED WITH FILTER FABRIC.

STORM SEWER CONSTRUCTION

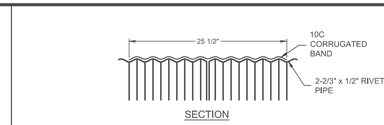

SECTION

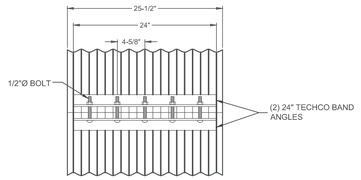

CONNECTION DETAIL

CORRUGATIONS	PIPE PRODUCTS
2-2/3"X1/2"	ALUMINIZED

GENERAL NOTES:

1. REFER TO CONTECH BAND SELECTION GUIDE FOR BAND WIDTH, GAGE, AND FASTENER TYPES.
2. BANDS FOR PIPE-ARCH ARE THE SAME AS FOR EQUIVALENT DIAMETER ROUND PIPE.
3. BANDS ARE NORMALLY FURNISHED AS FOLLOWS:
   12" THRU 48" 1-PIECE
   54" THRU 96" 2-PIECE
   102" THRU 144" 3-PIECES.
4. BAND FASTENERS ARE ATTACHED WITH SPOT WELDS, RIVETS OR HAND WELDS..
5. REROLLED ANNULAR END CORRUGATIONS ARE NORMALLY 2-2/3" X 1/2".
6. DIMENSIONS ARE SUBJECT TO MANUFACTURING TOLERANCES.

ALUMINIZED CORRUGATED METAL PIPE BANDING DETAILS

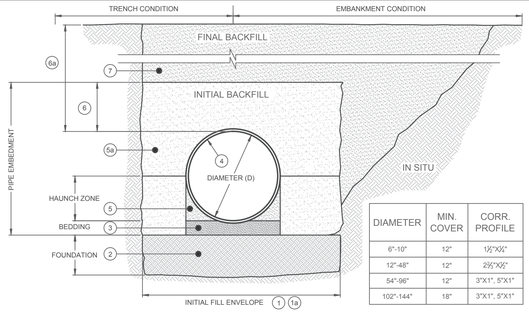

DIAMETER	MIN. COVER	CORR. PROFILE
6"-10"	12"	1⅔"X½"
12"-48"	12"	2⅔"X½"
54"-96"	12"	3"X1", 5"X1"
102"-144"	18"	3"X1", 5"X1"

- BACKFILL REQUIREMENTS FOLLOW THE GUIDELINES OF ASTM A 798.

(1) MINIMUM TRENCH WIDTH MUST ALLOW ROOM FOR PROPER COMPACTION OF HAUNCH MATERIALS UNDER THE PIPE. THE TRENCH WIDTH IS THE MINIMUM AMOUNT REQUIRED FOR PROPER INSTALLATION (5.1) AND TO SUPPORT HORIZONTAL PRESSURE FROM THE PIPE (TABLE #1). THE MANUFACTURER'S SUGGESTED MINIMUM VALUE IS: 1.5D + 12".

(1a) MINIMUM EMBANKMENT WIDTH (in feet) FOR INITIAL FILL ENVELOPE SHALL BE: 3.0D BUT NO LESS THAN D + 4'0" (TABLE #1).

(2) THE FOUNDATION UNDER THE PIPE AND SIDE BACKFILL SHALL BE ADEQUATE TO SUPPORT THE LOADS ACTING UPON IT (6.1).

(3) BEDDING MATERIAL SHALL BE A RELATIVELY LOOSE MATERIAL THAT IS ROUGHLY SHAPED TO FIT THE BOTTOM OF THE PIPE, AND A DEPTH OF ¼" PER FOOT OF FILL HEIGHT (6a), 24" MAX (FIG. #3). THE MAXIMUM PARTICLE SIZE IS NOT TO EXCEED 3" IN DIAMETER (7.1).

(4) ALUMINIZED TYPE 2 CORRUGATED METAL PIPE.

(5) HAUNCH ZONE MATERIAL SHALL BE HAND SHOVELED OR SHOVEL SLICED INTO PLACE TO ALLOW FOR PROPER COMPACTION (10.1).

(5a) INITIAL BACKFILL FOR PIPE EMBEDMENT TO MEET GW, GP, GM, GC, SW OR SP UNIFIED SOIL CLASSIFICATION SYSTEM PER ASTM D2487, OR APPROVED EQUAL, AND COMPACTED TO 90% STANDARD PROCTOR PER ASTM D698. MAXIMUM PARTICLE SIZE NOT TO EXCEED 3" (9.2). ALL LIFTS SHALL BE PLACED IN A CONTROLLED MANNER, 6" TO 12" IN DEPTH AND COMPACTED BEFORE ADDING THE NEXT LIFT, AND NO MORE THAN ONE LIFT SIDE-TO-SIDE DIFFERENCE SHALL BE PERMITTED (10.1 & 10.2).

(6) INITIAL BACKFILL ABOVE PIPE MAY INCLUDE ROAD BASE MATERIAL (AND RIGID PAVEMENT IF APPLICABLE). SEE TABLE ABOVE.

(6a) TOTAL HEIGHT OF COMPACTED COVER FOR CONVENTIONAL HIGHWAY LOADS IS MEASURED FROM TOP OF PIPE TO BOTTOM OF FLEXIBLE PAVEMENT OR TOP OF RIGID PAVEMENT (ASTM A796, 11.1).

(7) FINAL BACKFILL MATERIAL SELECTION AND COMPACTION REQUIREMENTS SHALL FOLLOW THE PROJECT PLANS AND SPECIFICATIONS PER THE ENGINEER OF RECORD (11.1, 11.2).

NOTES:
- FOR MULTIPLE BARREL INSTALLATIONS THE RECOMMENDED MINIMUM STANDARD SPACING BETWEEN PARALLEL PIPE RUNS SHALL BE NO LESS THAN 24" FOR DIAMETERS UP TO 48". FOR DIAMETERS > 48", THE MINIMUM SPACING IS DIAMETER/2 OR 36", WHICHEVER IS LESS (ASTM A796,19.1)
- CONTACT YOUR CONTECH REPRESENTATIVE FOR NONSTANDARD SPACING.

ALUMINIZED CORRUGATED METAL PIPE BEDDING/BACKFILLING DETAILS

Construction Loads

For temporary construction vehicle loads, an extra amount of compacted cover may be required over the top of the pipe. The height-of-cover shall meet minimum requirements shown in the table below. The use of heavy construction equipment necessitates greater protection for the pipe than finished grade cover minimums for normal highway traffic.

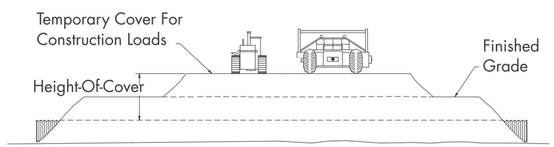

General Guidelines for Minimum Cover

Pipe Span, Inches	Minimum Cover (feet) for Indicated Axle Loads (kips)			
	18-50	50-75	75-110	110-150
12-42	2.0	2.5	3.0	3.0
48-72	3.0	3.0	3.5	4.0
78-120	3.0	3.5	4.0	4.0
126-144	3.5	4.0	4.5	4.5

Minimum cover may vary depending on local conditions. The contractor must provide the additional cover required to avoid damage to the pipe. Minimum cover is measured from the top of the pipe to the top of the maintained construction roadway surface.

H D LANG AND ASSOCIATES, INC.
POST OFFICE BOX 16085 JACKSON, MISSISSIPPI 39236
601-362-4886

PROJECT

DESCRIPTION

STANDARD STORM SEWER AND STREET DETAILS

DATE	REVISION	BY

DRAWN BY:
DATE:
SCALE: NTS
BOOK: PAGE:
PROJECT NO.:

SHEET

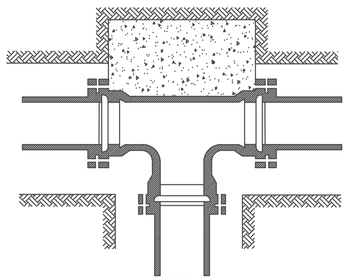

TEE

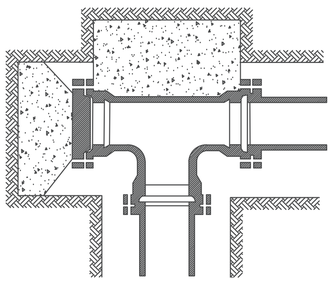

PLUGGED TEE

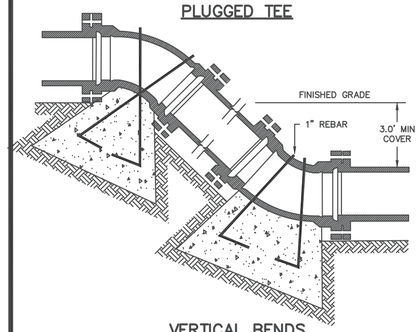

VERTICAL BENDS

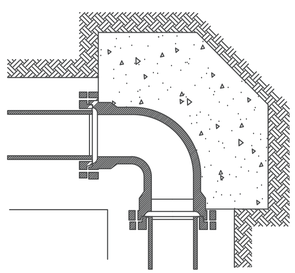

90° BENDS

BEARING AREA IN SQ. FT.

NOMINAL PIPE DIAMETER (IN.)	DEAD END OR TEE	90° BEND	45° BEND	22 1/2° BEND	11 1/4° BEND
4	2.0	2.0	2.0	2.0	2.0
6	2.0	2.0	2.0	2.0	2.0
8	3.0	3.0	2.0	2.0	2.0
12	5.0	6.0	4.0	3.0	3.0
16	8.0	12.0	6.0	4.0	4.0
4	——	——	6.0 (.22)	4.0 (.15)	4.0 (.15)
6	——	——	14.0 (.52)	6.0 (.22)	4.0 (.15)
8	——	——	27.0 (1.0)	9.0 (.33)	6.0 (.22)
12	——	——	68.0 (2.5)	22.0 (.80)	9.0 (.33)
16	——	——	90. (3.33)	52.0 (1.9)	18.0 (.67)

Volumne of blocks including soil load CU.FT. (CU.YDS.)

TYPE–1
TYPICAL AIR RELEASE VALVE AND MANHOLE

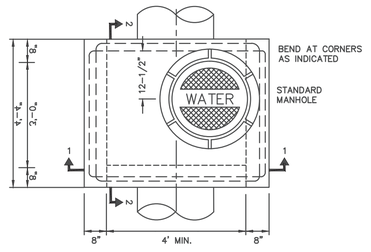

PLAN

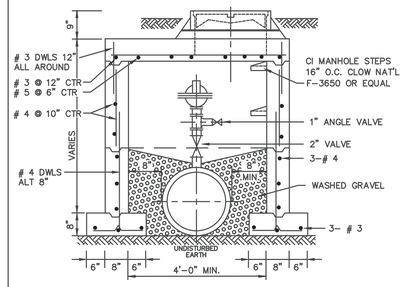

SECTION 1–1

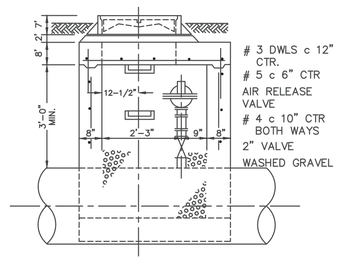

SECTION 2–2

NOTE: STANDARD 4' (FOUR FOOT) PRECAST CONCRETE MANHOLE USED IN LIEU OF TYPICAL SECTION.

TYPICAL VALVE MANHOLE

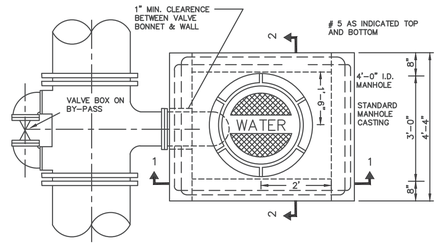

PLAN

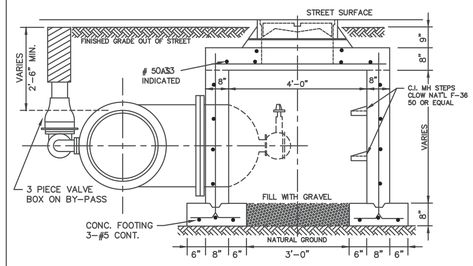

SECTION 1–1

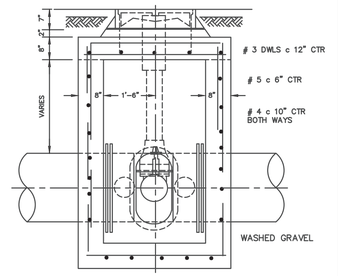

SECTION 2–2

NOTE: STANDARD 4' (FOUR FOOT) PRECAST CONCRETE MANHOLE USED IN LIEU OF TYPICAL SECTION, MODIFIED FOR VALVE BONNET

TYPICAL FIRE HYDRANT INSTALLATION

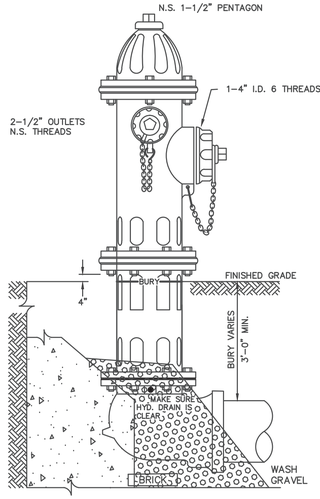

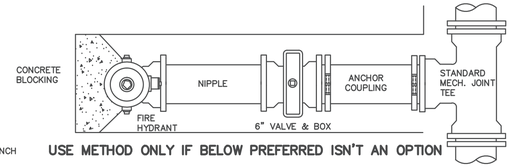

USE METHOD ONLY IF BELOW PREFERRED ISN'T AN OPTION

PREFERRED METHOD

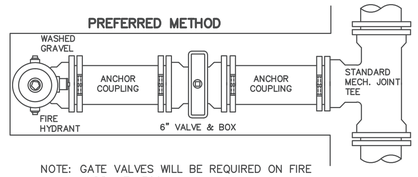

NOTE: GATE VALVES WILL BE REQUIRED ON FIRE HYDRANT LEGS.

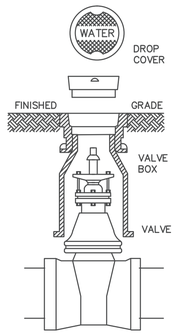

TYPICAL VALVE BOX

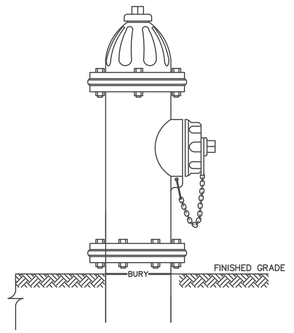

POST–TYPE FLUSHING HYDRANT (M&H STYLE 33 OF EQUAL)

TYPICAL STREET REPAIR

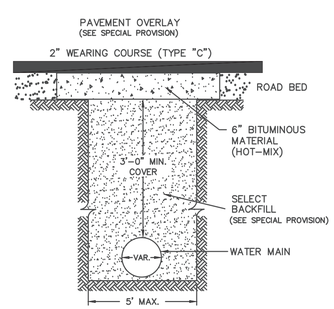

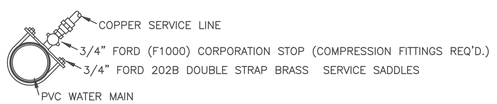

TYPICAL SERVICE CONNECTION

TYPICAL METER SERVICE

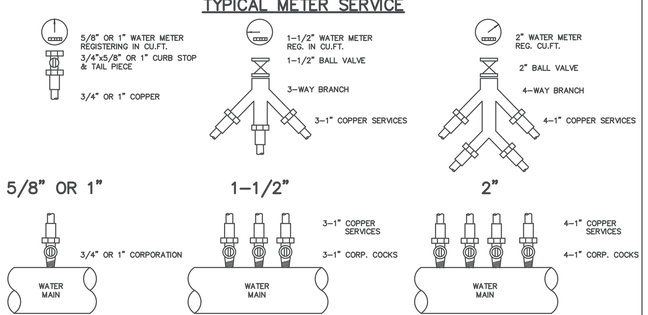

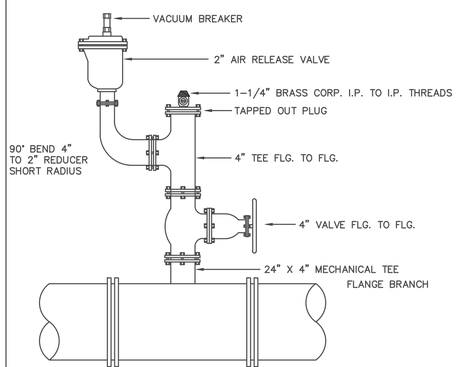

TYPE–2
TYPICAL AIR RELEASE VALVE

NOTE: STANDARD 5' (FIVE FOOT) PRECAST CONCRETE MANHOLE USED IN LIEU OF TYPICAL SECTION, 1–1.

CENTER OF MANHOLE LID TO BE IN LINE WITH CORPORATION.

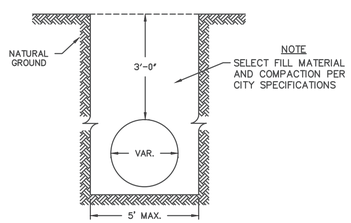

TYPE–1
STANDARD TRENCH

CITY OF JACKSON
STREETS, BRIDGES AND DRAINAGE
WATERWORKS STANDARD DETAIL

DRAWN BY:	CHECKED BY:	APPROVED BY:
SCALE:	DATE:	SHEET
N/A	AUG. 17, 1993	
REVISED:	PROJECT NUMBER:	DRAWING NUMBER:
AUG. 02, 2006		

CITY OF BYRAM AGENDA ITEM FACT SHEET

BOARD MEETING DATE:	March 23, 2023	AGENDA ITEM NO: (a)	
CONSENT AGENDA:		TO:	

FOR: Approval of Mayor and Board Work Session Minutes from March 6, 2023-

ACCOUNT NO:

INTRODUCED BY: Angela Richburg, City Clerk

ATTACHMENTS:

	Description	Upload Date	Type	File Name
🗋	minutes	3/13/2023	Backup Material	2023_3_6_WS.pdf

CITY OF BYRAM
MINUTES FOR WORK SESSION
OF THE MAYOR AND BOARD OF ALDERMEN
MONDAY, MARCH 6, 2023, 6:30 PM
City Hall, 5901 Terry Road

1. **Welcome**
   Mayor Richard White opened the meeting at 6:30 p.m.

2. **Roll Call**
   Present: Richard White, Mayor
   Erma Johnson, Alderman Ward I
   Diandra Hosey, Alderman Ward II, Mayor Pro Tem
   Robert Amos, Alderman Ward III
   Teresa Mack, Alderman Ward IV (arrived at 6:36 p.m.)
   Roschelle Gibson, Alderman Ward V (by Zoom)
   Roshunda Harris-Allen, Alderman At Large
   Angela Richburg, City Clerk
   Absent: David Moore, Alderman Ward VI
   Legal Counsel Present: Attorney Zack Giddy

3. **Presented Items**

   a. **First Food Truck Friday - Angela Richburg, City Clerk**

   b. **March 9th Agenda**

   Meeting ended at 7:15 p.m.

APPROVED: _____ Date: _____

Richard White, Mayor

ATTEST: _____ Date: _____

Angela Richburg, City Clerk

CITY OF BYRAM AGENDA ITEM FACT SHEET

BOARD MEETING DATE: March 23, 2023

AGENDA ITEM NO: (b)

CONSENT AGENDA:

TO:

FOR: Approval of Mayor and Board Meeting Minutes from March 9, 2023-

ACCOUNT NO:

INTRODUCED BY: Angela Richburg, City Clerk

ATTACHMENTS:

	Description	Upload Date	Type	File Name
🗋	minutes	3/15/2023	Cover Memo	2023_3_9.pdf

CITY OF BYRAM
MINUTES FOR REGULAR MEETING
OF THE MAYOR AND BOARD OF ALDERMEN
THURSDAY, MARCH 9, 2023, 7:00 PM
City Hall, 5901 Terry Road

1. Welcome and Call to Order
Mayor Richard White called the meeting to order at 7:00 p.m.

2. Invocation

3. Pledge of Allegiance

4. Roll Call

Present: Richard White, Mayor
Erma Johnson, Alderman Ward I
Diandra Hosey, Alderman Ward II, Mayor Pro Tem
Robert Amos, Alderman Ward III
Teresa Mack, Alderman Ward IV
Roschelle Gibson, Alderman Ward V
David Moore, Alderman Ward VI
Roshunda Harris-Allen, Alderman At Large
Angela Richburg, City Clerk
Legal Counsel Present: Attorney John Scanlon

5. Presented Items

a. Approval to Amend the Agenda to include under Discussion and Action #15, Site Plans for Fire Station #2 – Angela Richburg, City Clerk

Motion to Approve
Moved By: Alderman Amos
Seconded By: Alderman Johnson
MOTION Passed
Ayes: Johnson, Hosey, Amos, Mack, Gibson, Moore, Harris-Allen

6. Approval of Consent Agenda Items
Motion to Approve items a through q
Motion to Approve
Moved By: Alderman Johnson
Seconded By: Alderman Gibson
MOTION Passed
Ayes: Johnson, Hosey, Amos, Mack, Gibson, Moore, Harris-Allen

(a) Approval of Mayor and Board Meeting Minutes from February 23, 2023- Angela Richburg, City Clerk

(b) Approval of Donations to be used for the Swinging Bridge Festival: Cadence Bank - $500.00 and Raworth and Harvell - $1,500.00 and Watkins Construction and Roofing - $500.00 - Angela Richburg, City Clerk

(c) Approval of contract with MyFox40 for $3,505.00 for SBF television ads (100-550-615)

(d) $4,580.00 to Digio Strategies for SBF radio advertising (100-550-615)

(e) Approval of C & M Southern Midways Contract for SBF - Angela Richburg, City Clerk

(f) $1,325.00 estimated travel expenses for A. Richburg to attend the 77th IIMC Annual Conference in Minneapolis, MN on May 11 – 18, 2023 (001-140-610)

(g) $1,320.00 - $350.00 to MACP registration for Chief D. Errington to attend the 2023 MACP Annual Conference in Biloxi, MS June 19-23, 2023 with estimated travel expenses of $969.92 (001-200-610/611)

(h) Approval for Officer M. George to attend SFST (Standardized Field Sobriety Testing) Class in Ridgeland, MS Apr. 25-27, 2023 at no cost to the City - Chief David W. Errington

(i) Approval for Officer M. George to attend Moral Injury in Policing & Suicide is Not an Option Seminar in Meridian, MS, March 27, 2023 at no cost to the City - Chief David W. Errington

(j) $277.00 - Reimbursement - $25.00 to Chris Stanford for Recertification Application Fee, $25.00 to Michael Sterling for EMT Recert. App. Fee, $25.00 to Fred Green for EMT Recert. App. Fee, $104.00 to William Tucker for EMT Initial Application Fee and $98.00 for EMT Initial Application Fee (001-260-611)

(k) Approval of Aqua-Aerobic Systems, Inc. quote for $15,400.00 for new Aerator for the Lagoon (400-700-916)

(l) Approval of Sheppard Services quote for $7,344.52 for Walmart Control Panel equip & installation (400-700-916)

(m) Approval of Fluid Process & Pumps, LLC quote for $14,966.00 (2) pumps for Eagles Nest Pump Station (400-700-916)

(n) Approval of Sheppard Services quote for $9,716.14 for Eagles Nest Control Panel Equip & Installation (400-700-916)

(o) Approval of Sheppard Services quote for $11,190.00 for (6) HTT 300 units & installation of units (400-700-577)

(p) Approval of Contract with Total Lawn Care - Bill Miley, Public Works Director

(q) Approval for Mayor to sign a renewal Service Agreement with Cintas for uniforms with Public Works (state contract) - Bill Miley, Public Works Director

Discussion/Action

7. $531,631.84 Claims for February 15 through March 1, 2023 - Angela Richburg, City Clerk
Motion to Approve
Moved By: Alderman Gibson
Seconded By: Alderman Hosey
MOTION Passed
Ayes: Johnson, Hosey, Amos, Mack, Gibson, Moore, Harris-Allen

8. Approval to hire a Deputy City Clerk at $24.25 per hour with full benefits, contingent upon the successful completion of the hiring process - Angela Richburg, City Clerk
Motion to Approve to hire Julia Whittington as Deputy City Clerk at $24.25 per hour with full benefits, contingent upon the successful completion of the hiring process
Moved By: Alderman Hosey
Seconded By: Alderman Gibson
MOTION Passed
Ayes: Johnson, Hosey, Amos, Mack, Gibson, Moore, Harris-Allen

9. 2023 Byram Blue Dawgs Summer Program to be hosted by Crossroads of Life Facility June 8-July 28, 2023 for Grades 6th, 7th, & 8th - Chief David W. Errington
Unanimous praise and support from the Board of Aldermen, no action taken

10. Approval to hire a Public Safety Dispatcher at a rate of $12.02 per hour with full benefits, contingent upon successful completion of the hiring process - Chief David W. Errington
Motion to hire Patrick Keyes as a Public Safety Dispatcher at a rate of $12.02 per hour with full benefits, contingent upon successful completion of the hiring process
Moved By: Alderman Gibson
Seconded By: Alderman Johnson
MOTION Passed
Ayes: Johnson, Hosey, Amos, Mack, Gibson, Moore, Harris-Allen

11. Approval to hire a Public Safety Dispatcher at a rate of $12.62 per hour with full benefits, contingent upon successful completion of the hiring process - Chief David W. Errington
Motion to hire Presiana Dawson as a Public Safety Dispatcher at a rate of $12.62 per hour with full benefits, contingent upon successful completion of the hiring process
Moved By: Alderman Gibson
Seconded By: Alderman Harris-Allen
MOTION Passed

Ayes: Johnson, Hosey, Amos, Mack, Gibson, Moore, Harris-Allen

12. **Approval to hire a certified Law Enforcement Officer at a pay rate of $16.82 per hour with full benefits, contingent upon successful completion of the hiring process - Chief David W. Errington**
Motion to hire Charlena Jackson as a certified Law Enforcement Officer at a pay rate of $16.82 per hour with full benefits, contingent upon successful completion of the hiring process
Moved By: Alderman Gibson
Seconded By: Alderman Harris-Allen
MOTION Passed
Ayes: Johnson, Hosey, Amos, Mack, Gibson, Moore, Harris-Allen

13. **Drive Through Free Covid Shots ages 12 and up – Saturday, April 15th, 1:00 p.m. to 4:00 p.m., Country Woods Church, 6737 S. Siwell Road - Alderman Erma Johnson**
Motion to Approve
Moved By: Alderman Johnson
Seconded By: Alderman Gibson
MOTION Passed
Ayes: Johnson, Hosey, Amos, Mack, Gibson, Moore, Harris-Allen

14. **Discussion of "Pocket Park" design and price of Welcome to Byram Sign - Alderman Roschelle Gibson**
No action taken

15. **Site Plans for Fire Station #2, approval to begin work on the site - Chief Fred Green**
Motion to Approve
Moved By: Alderman Gibson
Seconded By: Alderman Harris-Allen
MOTION Passed
Ayes: Johnson, Hosey, Amos, Mack, Gibson, Moore, Harris-Allen

16. **City of Jackson Offer - Bill Miley, Public Works Director**
***MOTION** to go into Closed Session to determine if an Executive Session is warranted*
Moved By: Alderman Johnson
Seconded By: Alderman Hosey
MOTION Passed
Ayes: Johnson, Hosey, Amos, Mack, Gibson, Moore, Harris-Allen

***MOTION** to go into Executive Session regarding a purchase related to real estate*
Moved By: Alderman Gibson
Seconded By: Alderman Mack
MOTION Passed
Ayes: Johnson, Hosey, Amos, Mack, Gibson, Moore, Harris-Allen

MOTION *to authorize Mayor White to send an offer letter stating the terms of which shall remain confidential due to the deliberations being protected by Executive Session*
Moved By: Alderman Harris-Allen
Seconded By: Alderman Moore
MOTION Passed
Ayes: Johnson, Hosey, Amos, Mack, Gibson, Moore, Harris-Allen

MOTION *to Adjourn Executive Session and re-enter the Open Meeting*
Moved By: Alderman Mack
Seconded By: Alderman Harris-Allen
MOTION Passed
Ayes: Johnson, Hosey, Amos, Mack, Gibson, Moore, Harris-Allen

17. Departments' Monthly Report
No action taken

18. Announcements

19. Adjourn
Motion to Adjourn at 9:00 p.m.
Moved By: Alderman Moore
Seconded By: Alderman Harris-Allen
MOTION Passed
Ayes: Johnson, Hosey, Amos, Mack, Gibson, Moore, Harris-Allen

APPROVED: _____ Date: _____
Richard White, Mayor

ATTEST: _____ Date: _____
Angela Richburg, City Clerk

CITY OF BYRAM AGENDA ITEM FACT SHEET

BOARD MEETING DATE:	March 23, 2023	AGENDA ITEM NO: (c)	
CONSENT AGENDA:		TO:	

FOR: Approval of Donations for the Swinging Bridge Festival: Innovative Computer Solutions - $1000.00 Ric

ACCOUNT NO:

INTRODUCED BY: Angela Richburg, City Clerk

ATTACHMENTS:

Description	Upload Date	Type	File Name
No Attachments Available			

CITY OF BYRAM AGENDA ITEM FACT SHEET

BOARD MEETING DATE: March 23, 2023

AGENDA ITEM NO: (d)

CONSENT AGENDA: $4,500.00

TO: CivicPlus

FOR: yearly website renewal

ACCOUNT NO: various

INTRODUCED BY:

ATTACHMENTS:

	Description	Upload Date	Type	File Name
🗋	invoice	3/6/2023	Backup Material	Civic_Plus_Web_Site.pdf

CIVICPLUS

Invoice

CivicPlus LLC
NEW REMITTANCE ADDRESS
(FOR PAYMENTS ONLY)
CivicPlus
PO Box 1572
Manhattan KS 66505

#256007

3/28/2023

PO #

Bill To

Linda White
City of Byram
PO Box 720222
Byram MS 39272

TOTAL DUE

$4,500.00

Due Date: 4/27/2023

Terms	Due Date	PO #	Approving Authority
Net 30	4/27/2023		Linda White

Qty	Item	Start Date	End Date
0.333	Standard Implementation– CivicEngage Open	3/28/2022	3/27/2025
1	Annual Fee – CivicEngage Open	3/28/2022	3/27/2025

Total	$4,500.00
Due	**$4,500.00**

RECEIVED
MAR -6 2023
Byram Purchasing

Please submit payment via ACH using the details below. Please send notification of ACH transmission via email to accounting@civicplus.com.

Bank Name	Account Name	Account Number	Routing Number
KS State Bank	CivicPlus LLC	1046292	101101536

CivicPlus
302 S 4th St.
Suite 500
Manhattan KS 66502

CITY OF BYRAM AGENDA ITEM FACT SHEET

BOARD MEETING DATE: March 23, 2023

AGENDA ITEM NO: (e)

CONSENT AGENDA: $1,700.00

TO: ADSI

FOR: onsite training

ACCOUNT NO: 001-110-611

INTRODUCED BY: Angela Richburg, City Clerk

DISCUSSION: This onsite training will allow updated training for Court Clerk Paula Morrison and Deputy Darnishia Norwood. It will be the first formal ADSI training for Deputy Vera Jones and Deputy Christy Walker.

ATTACHMENTS:

	Description	Upload Date	Type	File Name
🗋	quote	3/20/2023	Backup Material	2023_Court_onsite_retraining.pdf

Quotation

Application Data Systems, Inc.
1930 1st Commercial Dr.
Southaven, MS. 38671
Home Office 662-393-2046

DATE 3/17/23
Quotation #
Customer ID

Quote To:

Byram Court

Quotation valid until: 5/30/23
Prepared by: Mike Perkins

Software as a service		Flat rate
Services quoted ADSi will send Kristen & Barbara on site to train court clerk and staff on court software		$1,400.00
Related expenses		$300.00

Services quote		$1,700.00

CITY OF BYRAM AGENDA ITEM FACT SHEET

BOARD MEETING DATE:	March 23, 2023	AGENDA ITEM NO: (f)	
CONSENT AGENDA:		TO:	

FOR:

ACCOUNT NO:

INTRODUCED BY: Angela Richburg, City Clerk

DISCUSSION: Reception Desk (#308) at City Hall - donated to the City in 2012

Police Department:
Approval to dispose of a 2010 Ford Crown Victoria (VIN2FAB7BV7AX144496) & sell at Dealer's Auction.
All emergency equipment, i.e. radio, Federal Signal light bar and Federal Signal Siren have been removed.as well as Government tag G56100

ATTACHMENTS:

Description	Upload Date	Type	File Name

No Attachments Available

CITY OF BYRAM AGENDA ITEM FACT SHEET

BOARD MEETING DATE: March 23, 2023

AGENDA ITEM NO: (g)

CONSENT
AGENDA: $580.70

TO: University of MS Office of Professional Development

FOR: registration for C Elabor for Spring Conference in Cleveland, MS on April 16-28

ACCOUNT NO: 001-110-610/611

INTRODUCED BY: Angela Richburg, City Clerk

ATTACHMENTS:

	Description	Upload Date	Type	File Name
🗋	travel/training	3/13/2023	Backup Material	travel_training.pdf

52nd Annual Spring Conference
Mississippi Municipal Clerks and Collectors Association
April 26 - 28, 2023

Host Site: The Cotton House, a Tribute Portfolio Hotel

NEW: You can now register online by clicking here.

Registration Form

Printed Name: Cynthia Elabor Municipality: Byram

Mailing Address: P. O. Box 720222 City/State/Zip: Byram, MS 39272

Daytime Phone (include area code) 601-372-7746 Fax: 601-373-1470

Email Address: lwhite@byram-ms.us ☑ Work ☐ Personal

Dietary Restrictions: _____

Conference Fees

☑ Early Registration $175
**Postmarked on or before March 24th*

☐ Late Registration $195
**Postmarked after March 24th*

Please make your reservation for this event on or before March 24, 2023.

☑ Yes, I plan to attend the Welcome Reception
**Cost included in registration fee*

☐ I need ___ guest tickets at $25 per person.

TOTAL FEES: $ 175.00

Please return this completed form to:
The University of Mississippi
Office of Professional Development
Attn: Callie Everett/Mary Leach
Post Office Box 1848
Jackson Avenue Center, Suite L
University, MS 38677
(662) 915-7158 Fax: (662) 915-5138
or Email to: pdlljac@olemiss.edu

How can I pay?

- Enclosed is a check in the amt. of $_____ payable to the University of Mississippi.
- Credit Card (Visa or MasterCard) Click here to be directed to our UM secured payment portal. Only use this portal if you are sending in this registration form.
- Purchase Order #_____
- Please send an invoice to my city:
  Attention: Linda White
  Address: _____
  City/State/Zip: _____
  or email it to:
  lwhite@byram-ms.us

All payments must be received prior to attending the conference unless other arrangements are made.
No refunds after March 24, 2023

52nd Annual Spring Conference
Mississippi Municipal Clerks and Collectors Association
April 26-28, 2023

Host Site: The Cotton Hotel, Cleveland, MS

Wednesday, April 26, 2023

3:30 - 5:00 p.m.	**Early Registration**
5:30 - 7:00 p.m.	**Welcome Reception**

Thursday, April 27, 2023

8:00 - 8:30 a.m.	**Registration Check-In**
8:30 - 8:45 a.m.	**Welcome from the MMCCA President**
8:45 - 9:45 a.m.	**Topic: TBD**
9:45 - 10:00 a.m.	BREAK
10:00 a.m. - 12:00 p.m.	**Budgets, Purchasing and Updates** *Tom Chain, Mississippi Office of the State Auditor*
12:00 - 1:30 p.m.	**Networking Luncheon** *(included in registration fee)*
1:45 - 3:45 p.m.	**Understanding and Handling Blighted Properties** *Troy Johnston, Attorney at Law* *Butler Snow, Jackson Office*

Friday, April 28, 2023

8:00 - 8:30 a.m.	**Beverage and Coffee Station** **Continental Breakfast**
8:30 - 10:00 a.m.	**Guest Keynote Speaker** *TBD*
10:00 - 10:30 a.m.	BREAK & HOTEL CHECKOUT
10:30 - 11:30 a.m.	**MMCCA Business Meeting***
11:30 a.m.	Adjournment

**Must attend to receive your certificate of attendance. Also, please remember to turn in your evaluation form when you pick up your certificate of attendance at the end of the conference.*

CITY OF BYRAM
REQUEST FOR ESTIMATED
TRAVEL EXPENSES

All travel expenses must have Department Head and Board approval **prior** to commencement of travel.

Person Traveling: Cynthia Elabor

Department: Admin Account #: 001-140-610

Department Head Approval: _____

City Clerk: _____

Dates of Travel: April 26 - 28, 2023

Reason for Travel: 52nd Annual Spring Conference

Destination: Cleveland, MS

Mode of Transportation: Private _____ City x

Total Miles: _____ 0.655 per mile = 0.00

Airfare: _____

Rental Car: _____ Days @ $ _____ per day _____

Lodging: 2 # Nights x $118.85 $237.70

Hotel to send prepayment to: Holiday Inn Express Cleveland Confirmation 41197071

Address: reservation made under Angela Richburg

Meals: 3 days @ $46.00 per day = $168.00

Extra Costs: _____

Hotel parking _____

Total not to exceed per diem per day unless otherwise Approved By:

Department Head _____

City Clerk _____

Purchasing Clerk _____

Total Expense $405.70

Balance $405.70

A RETURN FROM TRAVEL FORM

Is to be filled out & turned into Purchasing Clerk within 5 days of returning to work.

Linda White

From: Holiday Inn Express <HolidayInnExpress@tx.ihg.com>
Sent: Monday, March 13, 2023 10:51 AM
To: Linda White
Subject: [External]Your Reservation Confirmation # 41197071 at Holiday Inn Express Hotels & Resorts.

You don't often get email from holidayinnexpress@tx.ihg.com. Learn why this is important

Thank you for booking with Holiday Inn Express Hotels & Resorts.

View with Images

Brand Experience | Make a Reservation | IHG One Rewards | Need Help?

HOLIDAY INN EXPRESS CLEVELAND

808 North Davis Avenue
Cleveland, MS United States 38732

Hotel Front Desk: 16628439300
Email: brittney.chawlapointe@gmail.com

Guest Name: ANGELA RICHBURG

Check In:	Check Out:	Rooms:
26 Apr 2023	**— 28 Apr 2023**	**1**
3:00 PM	11:00 AM	

Modify Reservation

Customer Care

Property Overview

Download the IHG App

Ground Transportation

Cancel Reservation

YOUR CONFIRMATION NUMBER IS: 41197071

2 QUEEN BEDS STANDARD

Rate Type: Ihg1r Advance Rate
Number of Rooms: 1

Room Rate Per Night:
Wed 26 Apr 2023 - Fri 28 Apr 2023 $118.85 (USD)

Earn points on your stay, redeem them for Rewards Nights, and get our best rates every time.

Total Taxes:	$21.40 (USD)
Estimated Total Price:	$259.10 (USD)

View More Reservation Details

Cancellation Policy: Canceling your reservation before 6:00 PM (local hotel time) on Wednesday, 19 April, 2023 will result in no charge. Canceling your reservation after 6:00 PM (local hotel time) on 19 April, 2023, or failing to arrive will result in forfeiture of your deposit. Taxes may apply. Failing to call or show before check-out time after the first night of a reservation will result in cancellation of the remainder of your reservation.

Rate Description: Exclusive savings for IHG One Rewards members. Must be an IHG One Rewards member to book.

HOTEL INFORMATION:

Don't forget to take a look at the latest **Travel Advisories** before embarking on your trip.

Join IHG Rewards Now

Estimated Earnings:
2377 IHG REWARDS POINTS

THINGS TO DO

Make the most of your stay, check out local information and nearby attractions.

See What's Local

PLACES TO DINE

Explore Cleveland dining and restaurants in the nearby area.

See What's on the menu

[redacted]

[redacted]

Terms and Conditions

CITY OF BYRAM AGENDA ITEM FACT SHEET

BOARD MEETING DATE: March 23, 2023

AGENDA ITEM NO: (h)

CONSENT
AGENDA: $375.00

TO: Mississippi Chapter of International Public Management Association

FOR: L. Kent retistration

ACCOUNT NO: 001-140-611

INTRODUCED BY: Angela Richburg, City Clerk

ATTACHMENTS:

	Description	Upload Date	Type	File Name
🗋	registration	3/13/2023	Backup Material	2023_Conference_Registration.pdf
🗋	registration	3/13/2023	Backup Material	2023_IPHAH_conference.pdf

2023 Conference Registration

When: 16 Apr 2023, CDT
Where: Flowood, Mississippi

EVENT DETAILS:

The Mississippi Chapter of IPMA-HR is happy to invite you to participate in the 2023 IPMA-HR Southern Region Conference. The conference is going to be held in Flowood at the Sheraton Flowood The Refuge Hotel and Conference Center on April 16-19, 2023. We look forward to seeing you there!

Conference Agenda

Book Your Hotel Room at the Conference Rate
Please be sure to confirm that your correct arrival date and departure date is selected. The link does not automatically populate the dates below and must be revised at the time of booking.

Transportation and Parking Information- TBA

Conference Registration Rates:
Early Bird (through 3/15/23): $375.00
Standard Rate (through 4/6/23): $475.00
Late Registration (through 4/12/22): $575.00

Monday or Tuesday Only:
Early Bird (through 3/15/23): $200.00
Standard Rate (through 4/6/23): $250.00
Late Registration (through 4/12/22): $300.00

ADDITIONAL INFORMATION:

YOUR REGISTRATION DETAILS:
First name: Ledireada
Last name: Kent
Email: lkent@byram-ms.us
Phone: 601-372-7746 ext 103
Organization Name: City of Byram

SUNDAY, APRIL 16, 2023	
3:00 PM - 7:00 PM	**Registration Open**
6:00 PM - 8:00 PM	**President's Reception**
8:00 PM - 11:00 PM	**Hospitality Room**
MONDAY, APRIL 17, 2023	
7:00 AM - 4:00 PM	**Registration Open**
8:00 AM - 8:45 AM	**Breakfast**
8:45 AM - 9:15 AM	**Opening & Welcome Ceremony**
9:00 AM - 10:00 AM	**Opening Keynote presented by Holliday Kenning**
10:00 AM - 10:30 AM	**Break with Vendors**
10:30 AM - 11:45 AM	**Breakout Sessions**
	1) The Intersection of Law and Common Sense
	2) Five Strategies for Resilience through Uncertainty and Change
	3) Attract Top Talent with Recruitment Marketing Tactics
11:45 AM - 1:00 PM	**Lunch**
1:00 PM - 2:30 PM	**Breakout Sessions**
	1) Well-Being Benefits that Matter in the Post-COVID World
	2) Caregiver Fatigue: Strategies to Avoid Burnout
	3) Engaged or Disengaged: That is the Question
2:30 PM - 3:00 PM	**Break with Vendors**
3:00 PM - 4:30 PM	Followup with Holliday Kenning
5:30 PM - 7:30 PM	**2024 Southern Region Host Reception**
8:00 PM - 11:00 PM	**Hospitality Room**
TUESDAY, APRIL 18, 2023	
7:00 AM - 4:00 PM	**Registration Open**
8:00 AM - 8:45 AM	**Breakfast**
8:45 AM - 9:00 AM	**Opening Remarks**
9:00 AM - 10:00 AM	**Opening Keynote Cultural Diversity Plus**
10:00 AM - 10:30 AM	**Break with Vendors**
10:30 AM - 11:45A**M**	**Breakout Sessions**
	1) The Impact of Cultivating Culture
	2) Breaking Out of Boring Performance Evaluations
	3) Employer Support of the Guard and Reserve
11:45 AM - 1:00 PM	**Lunch**
1:00 PM - 2:30 PM	HR Best Practices Panel
2:30 PM - 3:00 PM	**Break with Vendors**
3:00 PM - 4:15 PM	**Breakout Sessions**
	1) Succession Planning in a Changing Public Sector
	2) Project Management for HR Professionals
	3) Workplace Investigations
5:30 PM - 7:30 PM	**Mississippi Reception**

8:00 PM - 11:00 PM	**Hospitality Room**
WEDNESDAY, APRIL 19, 2023	
7:00 AM - 10:00 AM	**Registration Open**
7:30 AM - 8:30 AM	**Breakfast**
8:30 AM - 8:45 AM	**Opening Remarks**
8:45 AM - 9:45 AM	**Legislative Update**
9:45 AM - 10:00 AM	**Refreshment Break**
10:00 AM - 11:30AM	**Closing Keynote Helping Others Pursue Excellence (HOPE)**

CITY OF BYRAM AGENDA ITEM FACT SHEET

BOARD MEETING DATE:	March 23, 2023	AGENDA ITEM NO: (i)	
CONSENT AGENDA:		TO:	

FOR:

ACCOUNT NO:

INTRODUCED BY:

DISCUSSION: Approval to enter into a Memorandum of Agreement between Byram Police Department and Christians in Action for the purpose of establishing a mutual framework for collaboration of comprehensive services for victims of abuse.

INTRODUCED BY: Chief David W. Errington

BOARD ACTION:

ATTACHMENTS:

	Description	Upload Date	Type	File Name
🗋	2023 MOU BETWEEN BPD AND CIA	3/16/2023	Backup Material	2023_MOU_CIA.pdf

CHRISTIANS IN ACTION, INC.
Emergency Shelter for Children
A Non-Profit Organization
PO Box 7676
Jackson, MS 39284

MEMORANDUM OF AGREEMENT BETWEEN BYRAM POLICE DEPARTMENT AND CHRISTIANS IN ACTION, INC. (dba Central Mississippi Children's Advocacy Center)

This Memorandum of Agreement is entered into by and between Byram Police Department and Christians in Action, Inc., for the purpose of establishing a mutual framework for collaboration of comprehensive services to victims of abuse who are referred to Central Mississippi Children's Advocacy Center.

Central Mississippi Children's Advocacy Center provides critical services to children who are victims of felony physical and sexual abuse. They may be drug endangered, trafficked victims, or children who have witnessed a homicide or similarly violent crime. Our partners enable The Advocacy Center to provide the level of support necessary to help individuals address their needs and goals.

This Memorandum of Agreement establishes the terms under which Christians in Action, Inc. and Byram Police Department will collaborate for The Children's Advocacy Center. Specifically, Byram Police Department will provide referrals and participate in the Multidisciplinary Team meetings. Our goal with The Children's Advocacy Center is to provide a safe, child-friendly environment for children to tell what has happened to a trained forensic interviewer. The goal is to create a multidisciplinary team that will include but not be limited to: child protection workers, law enforcement, family advocates, medical and mental health, and Hinds County Youth Court to work as a team towards eliminating potential trauma, with goals of justice, and helping children and families heal and gain closure of their trauma.

This Memorandum of Agreement is at-will and may be modified by mutual consent of authorized officials from either Byram Police Department or Christians Action, Inc. This Memorandum of Agreement shall become effective upon signature by the authorized officials from Byram Police Department and Christians in Action and will remain in effect until modified or terminated by any one of the partners by mutual consent.

Byram Police Department

By: _____
David Errington
Byram Police Department
Chief of Police

Date: _____

Christians in Action, Inc
DBA Central MS Children's Advocacy Center

By: _____
Janice Wilder
Christians in Action, Inc.
Executive Director

Date: _____

CITY OF BYRAM AGENDA ITEM FACT SHEET

BOARD MEETING DATE: March 23, 2023

AGENDA ITEM NO: (j)

CONSENT AGENDA:

TO:

FOR:

ACCOUNT NO:

INTRODUCED BY:

DISCUSSION: Approval of Order Recognizing Unmarked Vehicle of the Byram Police Department (2023 Dodge Charger - #23-01). This vehicle will be unmarked for use by Criminal Investigations Unit.

INTRODUCED BY: Chief David W. Errington

BOARD ACTION:

ATTACHMENTS:

	Description	Upload Date	Type	File Name
🗋	UNMARKED UNIT 23-01 FOR INVESTIGATIONS	3/16/2023	Cover Memo	2023_ORDER_FOR_UNMARKED_UNIT_2301.pdf

ORDER RECOGNIZING UNMARKED VEHICLE
OF THE CITY OF BYRAM, MISSISSIPPI

WHEREAS the Mayor and Board of Aldermen of the City of Byram, Mississippi, have purchased one (1) new vehicle for use by the Police Department, and

WHEREAS the City of Byram wishes to have it remain unmarked for investigative use, and

WHEREAS the Mississippi Code Section 24-1-87 states that municipalities may authorize the use of specified, unmarked police vehicles when identifying marks would hinder official criminal investigations by the police.

IT IS THEREFORE ORDERED by the Mayor and Board of Aldermen that the City of Byram, Mississippi:

That the following vehicle be added as unmarked:

2023 Dodge Charger
VIN 2C3CDXAT9PH52300

SO ORDERED this the 23rd day of March, 2023. Motion was made by Alderman _____, and seconded by Alderman _____, for the adoption of the above and foregoing Order.

Upon roll call vote, the result was as follows:

Alderman Johnson: _____
Alderman Hosey: _____
Alderman Amos: _____
Alderman Mack: _____
Alderman Gibson: _____
Alderman Moore: _____
Alderman Harris-Allen_____

The Mayor thereupon declared the motion carried and the Order adopted this the 23rd day of March, 2023.

_____ _____
Attest: Angela Richburg, City Clerk Mayor Richard White

CITY OF BYRAM AGENDA ITEM FACT SHEET

BOARD MEETING DATE: March 23, 2023

AGENDA ITEM NO: (k)

CONSENT AGENDA:

TO:

FOR: dispose of evidence

ACCOUNT NO:

INTRODUCED BY: Chief David Errington

ATTACHMENTS:

	Description	Upload Date	Type	File Name
🗋	list	3/9/2023	Backup Material	2023_Firearm_Forfeiture_Order_1.pdf

BYRAM POLICE DEPARTMENT

CHIEF DAVID W. ERRINGTON

P.O. BOX 720222 ~ BYRAM, MS 39272

~ Accredited by the Mississippi Law Enforcement Accreditation Commission 2012 ~

March 9, 2023

To: Mayor Richard White
Byram Board of Aldermen

From: Chief David Errington

Subject: Forfeiture of Evidence

MS State Statue [17-25-25]. After criminal trials and all possible appeals, all property lawfully seized by law enforcement authorities shall either be returned to the proper party or disposed of as ordered by the court. The following property comes from cases that have been adjudged and final dispositions have been entered by the Court. We are asking that the forfeited property from these cases be released into our inventory from the police department's evidence room so that we can properly dispose of such property. Byram Municipal Court Judge Damon Stevenson has signed an order for each of these weapons to be forfeited to the City of Byram Police Department.

This property includes the following firearms:

Stevens Model 258A Bolt Action Shotgun
Browning 12 Gauge Shotgun Serial Number 02742RP151
Tristar 12 Gauge Shotgun Serial Number K9A01337
Bersa 380 cal. Serial Number 375022
Springfield 40 cal. Serial Number US162163
Colt 38 cal. Serial Number 327502
Jiminez 9MM Serial Number 101810
Smith & Wesson 357 cal. Serial Number 47K9590
Lorcin 380 cal. Serial Number 134111
Smith & Wesson 40 cal. Serial Number PDB7376
Smith & Wesson 9MM Serial Number VEE0864
Smith & Wesson 40 cal. Serial Number HFK9299
Hi Point 45 cal. Serial Number X444837
Diamondback 9MM Serial Number YB96954
Beretta 9MM Serial Number PX26654
Phoenix Arms 22 cal. Serial Number 4433209
Ruger 22 cal. Serial Number 222-33067
Raven 25 cal. Model P-25
Browning 22 cal. Serial Number 65N05812
Jiminez Arms 9MM Serial Number 078378
Cobra 380 cal. Serial Number FS04076

One Star 9MM Serial Number D708403
Smith & Wesson 38 cal. Serial Number 850130
Steyr Mann 9MM Serial Number 015247
RG Ind. 22 Cal. Serial Number L701893
Ruger 9MM Serial Number 316-278591
Jiminez Arms 380 cal. Serial Number 0158246

Respectfully,

David Errington
Chief of Police

BYRAM MUNICIPAL COURT
121 SOUTHPOINTE DRIVE
BYRAM, MS 39272
(601) 500 -7010

IN THE MUNICIPAL COURT OF BYRAM, MISSISSIPPI

CITY OF BYRAM **PLAINTIFF**

VS. **DOCKET NO:** _____

Ben D. Sumrall **DEFENDANT**

ORDER FOR FORFEITURE OF EVIDENCE

THIS DAY 02/18/2015 this cause came on for trial with the charge (s) of:

Possession of Paraphernalia

Unless there are specific laws providing for forfeiture or disposal of a particular item, contained in another general statute, property seized as evidence should be disposed of pursuant to § 99-49-1.

A. When a law enforcement officer seizes property to use as evidence in a trial, that property shall be kept safe and preserve the chain of custody under the direction of the court or judge.

B. After the criminal trial and all possible appeals have been completed, all property lawfully seized by law enforcement authorities shall either be returned to the proper party or disposed of as ordered by the court.

Forfeited Property: _____

Stevens Model 258A Bolt Action Shotgun

IT IS, THEREFORE, ORDERED AND ADJUDGED This case has been adjudged and final disposition entered by this Court. The Court finds that such evidence shall be held until and all possible appeals have been exhausted and the evidence no longer needed by Law Enforcement in any additional prosecutions. Once all appeals have been exhausted and the evidence no longer needed by Law Enforcement, the evidence shall be returned to the proper party, if possible or disposed of by Law Enforcement.

So ordered and adjudged on this the 22 **day of** April **, 20** 22.

Damon Stevenson
Byram Municipal Court Judge

BYRAM MUNICIPAL COURT
121 SOUTHPOINTE DRIVE
BYRAM, MS 39272
(601) 500 -7010

IN THE MUNICIPAL COURT OF BYRAM, MISSISSIPPI

CITY OF BYRAM **PLAINTIFF**

VS. **DOCKET NO:** _____

Michael Jackson **DEFENDANT**

ORDER FOR FORFEITURE OF EVIDENCE

THIS DAY 05/03/2015 this cause came on for trial with the charge (s) of:

Domestic Violence/Simple Assault

Unless there are specific laws providing for forfeiture or disposal of a particular item, contained in another general statute, property seized as evidence should be disposed of pursuant to § 99-49-1.

A. When a law enforcement officer seizes property to use as evidence in a trial, that property shall be kept safe and preserve the chain of custody under the direction of the court or judge.

B. After the criminal trial and all possible appeals have been completed, all property lawfully seized by law enforcement authorities shall either be returned to the proper party or disposed of as ordered by the court.

Forfeited Property:

Browning 12 Gage Shotgun Serial Number 02742RP151

IT IS, THEREFORE, ORDERED AND ADJUDGED This case has been adjudged and final disposition entered by this Court. The Court finds that such evidence shall be held until and all possible appeals have been exhausted and the evidence no longer needed by Law Enforcement in any additional prosecutions. Once all appeals have been exhausted and the evidence no longer needed by Law Enforcement, the evidence shall be returned to the proper party, if possible or disposed of by Law Enforcement.

So ordered and adjudged on this the 22 **day of** April, **20**22.

Damon Stevenson
Byram Municipal Court Judge

BYRAM MUNICIPAL COURT
121 SOUTHPOINTE DRIVE
BYRAM, MS 39272
(601) 500 -7010

IN THE MUNICIPAL COURT OF BYRAM, MISSISSIPPI

CITY OF BYRAM **PLAINTIFF**

VS. **DOCKET NO:** _____

Maryland Singleton **DEFENDANT**

ORDER FOR FORFEITURE OF EVIDENCE

THIS DAY 09/21/2011 this cause came on for trial with the charge (s) of:

Discharge of Firearm with City Limits

Unless there are specific laws providing for forfeiture or disposal of a particular item, contained in another general statute, property seized as evidence should be disposed of pursuant to § 99-49-1.

A. When a law enforcement officer seizes property to use as evidence in a trial, that property shall be kept safe and preserve the chain of custody under the direction of the court or judge.

B. After the criminal trial and all possible appeals have been completed, all property lawfully seized by law enforcement authorities shall either be returned to the proper party or disposed of as ordered by the court.

Forfeited Property:

Tristar 12 Gage Shotgun Serial Number K9A01337

IT IS, THEREFORE, ORDERED AND ADJUDGED This case has been adjudged and final disposition entered by this Court. The Court finds that such evidence shall be held until and all possible appeals have been exhausted and the evidence no longer needed by Law Enforcement in any additional prosecutions. Once all appeals have been exhausted and the evidence no longer needed by Law Enforcement, the evidence shall be returned to the proper party, if possible or disposed of by Law Enforcement.

So ordered and adjudged on this the 22 **day of** June **, 20**22.

Damon Stevenson
Byram Municipal Court Judge

BYRAM MUNICIPAL COURT
121 SOUTHPOINTE DRIVE
BYRAM, MS 39272
(601) 500 -7010

IN THE MUNICIPAL COURT OF BYRAM, MISSISSIPPI

CITY OF BYRAM **PLAINTIFF**

VS. **DOCKET NO:** _____

Ben D Sumrall **DEFENDANT**

ORDER FOR FORFEITURE OF EVIDENCE

THIS DAY 02/18/2013 this cause came on for trial with the charge (s) of:

Domestic Violence/Simple Assault

Unless there are specific laws providing for forfeiture or disposal of a particular item, contained in another general statute, property seized as evidence should be disposed of pursuant to § 99-49-1.

A. When a law enforcement officer seizes property to use as evidence in a trial, that property shall be kept safe and preserve the chain of custody under the direction of the court or judge.

B. After the criminal trial and all possible appeals have been completed, all property lawfully seized by law enforcement authorities shall either be returned to the proper party or disposed of as ordered by the court.

Forfeited Property: _____

Bersa 380 cal. Serial Number 375022

IT IS, THEREFORE, ORDERED AND ADJUDGED This case has been adjudged and final disposition entered by this Court. The Court finds that such evidence shall be held until and all possible appeals have been exhausted and the evidence no longer needed by Law Enforcement in any additional prosecutions. Once all appeals have been exhausted and the evidence no longer needed by Law Enforcement, the evidence shall be returned to the proper party, if possible or disposed of by Law Enforcement.

So ordered and adjudged on this the 22 **day of** April, **20**22.

Damon Stevenson
Byram Municipal Court Judge

BYRAM MUNICIPAL COURT
121 SOUTHPOINTE DRIVE
BYRAM, MS 39272
(601) 500 -7010

IN THE MUNICIPAL COURT OF BYRAM, MISSISSIPPI

CITY OF BYRAM **PLAINTIFF**

VS. **DOCKET NO:** _____

Elliot Hicks **DEFENDANT**

ORDER FOR FORFEITURE OF EVIDENCE

THIS DAY 05/16/2012 this cause came on for trial with the charge (s) of:

Possession Marijuana/Enhanced

Unless there are specific laws providing for forfeiture or disposal of a particular item, contained in another general statute, property seized as evidence should be disposed of pursuant to § 99-49-1.

A. When a law enforcement officer seizes property to use as evidence in a trial, that property shall be kept safe and preserve the chain of custody under the direction of the court or judge.

B. After the criminal trial and all possible appeals have been completed, all property lawfully seized by law enforcement authorities shall either be returned to the proper party or disposed of as ordered by the court.

Forfeited Property: _____

Springfield 40 cal. Serial Number US162163

IT IS, THEREFORE, ORDERED AND ADJUDGED This case has been adjudged and final disposition entered by this Court. The Court finds that such evidence shall be held until and all possible appeals have been exhausted and the evidence no longer needed by Law Enforcement in any additional prosecutions. Once all appeals have been exhausted and the evidence no longer needed by Law Enforcement, the evidence shall be returned to the proper party, if possible or disposed of by Law Enforcement.

So ordered and adjudged on this the 22 **day of** April **, 20** 22

Damon Stevenson
Byram Municipal Court Judge

BYRAM MUNICIPAL COURT
121 SOUTHPOINTE DRIVE
BYRAM, MS 39272
(601) 500 -7010

IN THE MUNICIPAL COURT OF BYRAM, MISSISSIPPI

CITY OF BYRAM **PLAINTIFF**

VS. **DOCKET NO:** _____

Diane Smith **DEFENDANT**

ORDER FOR FORFEITURE OF EVIDENCE

THIS DAY 09/07/2012 this cause came on for trial with the charge (s) of:

Domestic Violence/Aggravated Assault

Unless there are specific laws providing for forfeiture or disposal of a particular item, contained in another general statute, property seized as evidence should be disposed of pursuant to § 99-49-1.

A. When a law enforcement officer seizes property to use as evidence in a trial, that property shall be kept safe and preserve the chain of custody under the direction of the court or judge.

B. After the criminal trial and all possible appeals have been completed, all property lawfully seized by law enforcement authorities shall either be returned to the proper party or disposed of as ordered by the court.

Forfeited Property:

Colt 38 cal. Serial Number 327502

IT IS, THEREFORE, ORDERED AND ADJUDGED This case has been adjudged and final disposition entered by this Court. The Court finds that such evidence shall be held until and all possible appeals have been exhausted and the evidence no longer needed by Law Enforcement in any additional prosecutions. Once all appeals have been exhausted and the evidence no longer needed by Law Enforcement, the evidence shall be returned to the proper party, if possible or disposed of by Law Enforcement.

So ordered and adjudged on this the 22 **day of** April **,** 2022.

Damon Stevenson
Byram Municipal Court Judge

BYRAM MUNICIPAL COURT
121 SOUTHPOINTE DRIVE
BYRAM, MS 39272
(601) 500 -7010

IN THE MUNICIPAL COURT OF BYRAM, MISSISSIPPI

CITY OF BYRAM **PLAINTIFF**

VS. **DOCKET NO:** _____

Walter Jeton Haralson **DEFENDANT**

ORDER FOR FORFEITURE OF EVIDENCE

THIS DAY 11/27/2013 this cause came on for trial with the charge (s) of:

Receiving Stolen Property and Grand Larceny

Unless there are specific laws providing for forfeiture or disposal of a particular item, contained in another general statute, property seized as evidence should be disposed of pursuant to § 99-49-1.

A. When a law enforcement officer seizes property to use as evidence in a trial, that property shall be kept safe and preserve the chain of custody under the direction of the court or judge.

B. After the criminal trial and all possible appeals have been completed, all property lawfully seized by law enforcement authorities shall either be returned to the proper party or disposed of as ordered by the court.

Forfeited Property: _____

Jiminez 9MM Serial Number 101810

IT IS, THEREFORE, ORDERED AND ADJUDGED This case has been adjudged and final disposition entered by this Court. The Court finds that such evidence shall be held until and all possible appeals have been exhausted and the evidence no longer needed by Law Enforcement in any additional prosecutions. Once all appeals have been exhausted and the evidence no longer needed by Law Enforcement, the evidence shall be returned to the proper party, if possible or disposed of by Law Enforcement.

So ordered and adjudged on this the 22 **day of** April **, 20** 22.

Damon Stevenson
Byram Municipal Court Judge

BYRAM MUNICIPAL COURT
121 SOUTHPOINTE DRIVE
BYRAM, MS 39272
(601) 500 -7010

IN THE MUNICIPAL COURT OF BYRAM, MISSISSIPPI

CITY OF BYRAM **PLAINTIFF**

VS. **DOCKET NO:** _____

Marquez Wilson **DEFENDANT**

ORDER FOR FORFEITURE OF EVIDENCE

THIS DAY 07/01/2015 this cause came on for trial with the charge (s) of:

Possession of Controlled Substance

Unless there are specific laws providing for forfeiture or disposal of a particular item, contained in another general statute, property seized as evidence should be disposed of pursuant to § 99-49-1.

A. When a law enforcement officer seizes property to use as evidence in a trial, that property shall be kept safe and preserve the chain of custody under the direction of the court or judge.

B. After the criminal trial and all possible appeals have been completed, all property lawfully seized by law enforcement authorities shall either be returned to the proper party or disposed of as ordered by the court.

Forfeited Property:

Smith & Wesson 357 cal. Serial Number 47K9590

IT IS, THEREFORE, ORDERED AND ADJUDGED This case has been adjudged and final disposition entered by this Court. The Court finds that such evidence shall be held until and all possible appeals have been exhausted and the evidence no longer needed by Law Enforcement in any additional prosecutions. Once all appeals have been exhausted and the evidence no longer needed by Law Enforcement, the evidence shall be returned to the proper party, if possible or disposed of by Law Enforcement.

So ordered and adjudged on this the 22 **day of** April, **20**22

Damon Stevenson
Byram Municipal Court Judge

BYRAM MUNICIPAL COURT
121 SOUTHPOINTE DRIVE
BYRAM, MS 39272
(601) 500 -7010

IN THE MUNICIPAL COURT OF BYRAM, MISSISSIPPI

CITY OF BYRAM **PLAINTIFF**

VS. **DOCKET NO:** _____

Chelsea Stanton **DEFENDANT**

ORDER FOR FORFEITURE OF EVIDENCE

THIS DAY 07/09/2015 this cause came on for trial with the charge (s) of:

Possession of Controlled Substance W/Firearm

Unless there are specific laws providing for forfeiture or disposal of a particular item, contained in another general statute, property seized as evidence should be disposed of pursuant to § 99-49-1.

A. When a law enforcement officer seizes property to use as evidence in a trial, that property shall be kept safe and preserve the chain of custody under the direction of the court or judge.

B. After the criminal trial and all possible appeals have been completed, all property lawfully seized by law enforcement authorities shall either be returned to the proper party or disposed of as ordered by the court.

Forfeited Property: _____

Lorcin 380 cal. Serial Number 134111

IT IS, THEREFORE, ORDERED AND ADJUDGED This case has been adjudged and final disposition entered by this Court. The Court finds that such evidence shall be held until and all possible appeals have been exhausted and the evidence no longer needed by Law Enforcement in any additional prosecutions. Once all appeals have been exhausted and the evidence no longer needed by Law Enforcement, the evidence shall be returned to the proper party, if possible or disposed of by Law Enforcement.

So ordered and adjudged on this the 22 **day of** April, **20** 22

Damon Stevenson
Byram Municipal Court Judge

BYRAM MUNICIPAL COURT
121 SOUTHPOINTE DRIVE
BYRAM, MS 39272
(601) 500 -7010

IN THE MUNICIPAL COURT OF BYRAM, MISSISSIPPI

CITY OF BYRAM **PLAINTIFF**

VS. **DOCKET NO:** _____

Maxwell M. Simmons **DEFENDANT**

ORDER FOR FORFEITURE OF EVIDENCE

THIS DAY 10/16/2013 this cause came on for trial with the charge (s) of:

Domestic Violence/Simple Assault

Unless there are specific laws providing for forfeiture or disposal of a particular item, contained in another general statute, property seized as evidence should be disposed of pursuant to § 99-49-1.

A. When a law enforcement officer seizes property to use as evidence in a trial, that property shall be kept safe and preserve the chain of custody under the direction of the court or judge.

B. After the criminal trial and all possible appeals have been completed, all property lawfully seized by law enforcement authorities shall either be returned to the proper party or disposed of as ordered by the court.

Forfeited Property:

Smith & Wesson 40 cal. Serial Number PDB7376

IT IS, THEREFORE, ORDERED AND ADJUDGED This case has been adjudged and final disposition entered by this Court. The Court finds that such evidence shall be held until and all possible appeals have been exhausted and the evidence no longer needed by Law Enforcement in any additional prosecutions. Once all appeals have been exhausted and the evidence no longer needed by Law Enforcement, the evidence shall be returned to the proper party, if possible or disposed of by Law Enforcement.

So ordered and adjudged on this the 22 **day of** April, **20** 22.

Damon Stevenson
Byram Municipal Court Judge

BYRAM MUNICIPAL COURT
121 SOUTHPOINTE DRIVE
BYRAM, MS 39272
(601) 500 -7010

IN THE MUNICIPAL COURT OF BYRAM, MISSISSIPPI

CITY OF BYRAM **PLAINTIFF**

VS. **DOCKET NO:** _____

Quinton Holly **DEFENDANT**

ORDER FOR FORFEITURE OF EVIDENCE

THIS DAY 03/21/2012 this cause came on for trial with the charge (s) of:

Possession Marijuana and Trespassing

Unless there are specific laws providing for forfeiture or disposal of a particular item, contained in another general statute, property seized as evidence should be disposed of pursuant to § 99-49-1.

A. When a law enforcement officer seizes property to use as evidence in a trial, that property shall be kept safe and preserve the chain of custody under the direction of the court or judge.

B. After the criminal trial and all possible appeals have been completed, all property lawfully seized by law enforcement authorities shall either be returned to the proper party or disposed of as ordered by the court.

Forfeited Property:

Smith & Wesson 9MM Serial Number VEE0864

IT IS, THEREFORE, ORDERED AND ADJUDGED This case has been adjudged and final disposition entered by this Court. The Court finds that such evidence shall be held until and all possible appeals have been exhausted and the evidence no longer needed by Law Enforcement in any additional prosecutions. Once all appeals have been exhausted and the evidence no longer needed by Law Enforcement, the evidence shall be returned to the proper party, if possible or disposed of by Law Enforcement.

So ordered and adjudged on this the 22 **day of** April **,** 2022.

Damon Stevenson
Byram Municipal Court Judge

BYRAM MUNICIPAL COURT
121 SOUTHPOINTE DRIVE
BYRAM, MS 39272
(601) 500 -7010

IN THE MUNICIPAL COURT OF BYRAM, MISSISSIPPI

CITY OF BYRAM **PLAINTIFF**

VS. **DOCKET NO:** _____

Marquentin M. Buckner **DEFENDANT**

ORDER FOR FORFEITURE OF EVIDENCE

THIS DAY 03/25/2015 this cause came on for trial with the charge (s) of:

Simple Assault and Possession of Marijuana in MV

Unless there are specific laws providing for forfeiture or disposal of a particular item, contained in another general statute, property seized as evidence should be disposed of pursuant to § 99-49-1.

A. When a law enforcement officer seizes property to use as evidence in a trial, that property shall be kept safe and preserve the chain of custody under the direction of the court or judge.

B. After the criminal trial and all possible appeals have been completed, all property lawfully seized by law enforcement authorities shall either be returned to the proper party or disposed of as ordered by the court.

Forfeited Property:

Smith & Wesson 40 Cal. Serial Number HFK9299

IT IS, THEREFORE, ORDERED AND ADJUDGED This case has been adjudged and final disposition entered by this Court. The Court finds that such evidence shall be held until and all possible appeals have been exhausted and the evidence no longer needed by Law Enforcement in any additional prosecutions. Once all appeals have been exhausted and the evidence no longer needed by Law Enforcement, the evidence shall be returned to the proper party, if possible or disposed of by Law Enforcement.

So ordered and adjudged on this the 22 **day of** April **, 20** 22.

Damon Stevenson
Byram Municipal Court Judge

BYRAM MUNICIPAL COURT
121 SOUTHPOINTE DRIVE
BYRAM, MS 39272
(601) 500 -7010

IN THE MUNICIPAL COURT OF BYRAM, MISSISSIPPI

CITY OF BYRAM **PLAINTIFF**

VS. **DOCKET NO:** _____

Joseph Zattoni **DEFENDANT**

ORDER FOR FORFEITURE OF EVIDENCE

THIS DAY 01/13/2016 this cause came on for trial with the charge (s) of:

Possession Controlled Substance - 2 counts

Unless there are specific laws providing for forfeiture or disposal of a particular item, contained in another general statute, property seized as evidence should be disposed of pursuant to § 99-49-1.

A. When a law enforcement officer seizes property to use as evidence in a trial, that property shall be kept safe and preserve the chain of custody under the direction of the court or judge.

B. After the criminal trial and all possible appeals have been completed, all property lawfully seized by law enforcement authorities shall either be returned to the proper party or disposed of as ordered by the court.

Forfeited Property:

Hi Point 45 Cal. Serial Number X444837

IT IS, THEREFORE, ORDERED AND ADJUDGED This case has been adjudged and final disposition entered by this Court. The Court finds that such evidence shall be held until and all possible appeals have been exhausted and the evidence no longer needed by Law Enforcement in any additional prosecutions. Once all appeals have been exhausted and the evidence no longer needed by Law Enforcement, the evidence shall be returned to the proper party, if possible or disposed of by Law Enforcement.

So ordered and adjudged on this the 22 **day of** April **, 20**22.

Damon Stevenson
Byram Municipal Court Judge

BYRAM MUNICIPAL COURT
121 SOUTHPOINTE DRIVE
BYRAM, MS 39272
(601) 500 -7010

IN THE MUNICIPAL COURT OF BYRAM, MISSISSIPPI

CITY OF BYRAM **PLAINTIFF**

VS. **DOCKET NO:** _____

Jermie P. Nichols **DEFENDANT**

ORDER FOR FORFEITURE OF EVIDENCE

THIS DAY 01/29/2014 this cause came on for trial with the charge (s) of:

Possession Marijuana in Motor Vehicle

Unless there are specific laws providing for forfeiture or disposal of a particular item, contained in another general statute, property seized as evidence should be disposed of pursuant to § 99-49-1.

A. When a law enforcement officer seizes property to use as evidence in a trial, that property shall be kept safe and preserve the chain of custody under the direction of the court or judge.

B. After the criminal trial and all possible appeals have been completed, all property lawfully seized by law enforcement authorities shall either be returned to the proper party or disposed of as ordered by the court.

Forfeited Property:

Diamondback 9MM Serial Number YB96954

IT IS, THEREFORE, ORDERED AND ADJUDGED This case has been adjudged and final disposition entered by this Court. The Court finds that such evidence shall be held until and all possible appeals have been exhausted and the evidence no longer needed by Law Enforcement in any additional prosecutions. Once all appeals have been exhausted and the evidence no longer needed by Law Enforcement, the evidence shall be returned to the proper party, if possible or disposed of by Law Enforcement.

So ordered and adjudged on this the 22 **day of** April, **20** 22.

Damon Stevenson
Byram Municipal Court Judge

BYRAM MUNICIPAL COURT
121 SOUTHPOINTE DRIVE
BYRAM, MS 39272
(601) 500 -7010

IN THE MUNICIPAL COURT OF BYRAM, MISSISSIPPI

CITY OF BYRAM **PLAINTIFF**

VS. **DOCKET NO:** _____

Richard Nell **DEFENDANT**

ORDER FOR FORFEITURE OF EVIDENCE

THIS DAY 06/*23/2014 this cause came on for trial with the charge (s) of:

Convicted Felon with Firearm

Unless there are specific laws providing for forfeiture or disposal of a particular item, contained in another general statute, property seized as evidence should be disposed of pursuant to § 99-49-1.

A. When a law enforcement officer seizes property to use as evidence in a trial, that property shall be kept safe and preserve the chain of custody under the direction of the court or judge.

B. After the criminal trial and all possible appeals have been completed, all property lawfully seized by law enforcement authorities shall either be returned to the proper party or disposed of as ordered by the court.

Forfeited Property:

Beretta 9MM Serial Number PX26654

IT IS, THEREFORE, ORDERED AND ADJUDGED This case has been adjudged and final disposition entered by this Court. The Court finds that such evidence shall be held until and all possible appeals have been exhausted and the evidence no longer needed by Law Enforcement in any additional prosecutions. Once all appeals have been exhausted and the evidence no longer needed by Law Enforcement, the evidence shall be returned to the proper party, if possible or disposed of by Law Enforcement.

So ordered and adjudged on this the 22 **day of** June, 20 22.

Damon Stevenson
Byram Municipal Court Judge

BYRAM MUNICIPAL COURT
121 SOUTHPOINTE DRIVE
BYRAM, MS 39272
(601) 500 -7010

IN THE MUNICIPAL COURT OF BYRAM, MISSISSIPPI

CITY OF BYRAM **PLAINTIFF**

VS. **DOCKET NO:** _____

Jershae Lewis **DEFENDANT**

ORDER FOR FORFEITURE OF EVIDENCE

THIS DAY 01/08/2014 this cause came on for trial with the charge (s) of:

Domestic Violence/Simple Assault

Unless there are specific laws providing for forfeiture or disposal of a particular item, contained in another general statute, property seized as evidence should be disposed of pursuant to § 99-49-1.

A. When a law enforcement officer seizes property to use as evidence in a trial, that property shall be kept safe and preserve the chain of custody under the direction of the court or judge.

B. After the criminal trial and all possible appeals have been completed, all property lawfully seized by law enforcement authorities shall either be returned to the proper party or disposed of as ordered by the court.

Forfeited Property: _____

Phoenix Arms 22 cal. Serial Number 4433209

IT IS, THEREFORE, ORDERED AND ADJUDGED This case has been adjudged and final disposition entered by this Court. The Court finds that such evidence shall be held until and all possible appeals have been exhausted and the evidence no longer needed by Law Enforcement in any additional prosecutions. Once all appeals have been exhausted and the evidence no longer needed by Law Enforcement, the evidence shall be returned to the proper party, if possible or disposed of by Law Enforcement.

So ordered and adjudged on this the 22 **day of** April, **20** 22.

Damon Stevenson
Byram Municipal Court Judge

BYRAM MUNICIPAL COURT
121 SOUTHPOINTE DRIVE
BYRAM, MS 39272
(601) 500 -7010

IN THE MUNICIPAL COURT OF BYRAM, MISSISSIPPI

CITY OF BYRAM **PLAINTIFF**

VS. **DOCKET NO:** _____

Barry Gant **DEFENDANT**

ORDER FOR FORFEITURE OF EVIDENCE

THIS DAY 02/27/2013 this cause came on for trial with the charge (s) of:

Domestic Violence/Simple Assault

Unless there are specific laws providing for forfeiture or disposal of a particular item, contained in another general statute, property seized as evidence should be disposed of pursuant to § 99-49-1.

A. When a law enforcement officer seizes property to use as evidence in a trial, that property shall be kept safe and preserve the chain of custody under the direction of the court or judge.

B. After the criminal trial and all possible appeals have been completed, all property lawfully seized by law enforcement authorities shall either be returned to the proper party or disposed of as ordered by the court.

Forfeited Property:

Ruger 22 cal. Serial Number 222-33067

IT IS, THEREFORE, ORDERED AND ADJUDGED This case has been adjudged and final disposition entered by this Court. The Court finds that such evidence shall be held until and all possible appeals have been exhausted and the evidence no longer needed by Law Enforcement in any additional prosecutions. Once all appeals have been exhausted and the evidence no longer needed by Law Enforcement, the evidence shall be returned to the proper party, if possible or disposed of by Law Enforcement.

So ordered and adjudged on this the 22 **day of** April **, 20** 22.

Damon Stevenson
Byram Municipal Court Judge

BYRAM MUNICIPAL COURT
121 SOUTHPOINTE DRIVE
BYRAM, MS 39272
(601) 500 -7010

IN THE MUNICIPAL COURT OF BYRAM, MISSISSIPPI

CITY OF BYRAM **PLAINTIFF**

VS. **DOCKET NO:** _____

James C. Warren **DEFENDANT**

ORDER FOR FORFEITURE OF EVIDENCE

THIS DAY 06/05/2013 this cause came on for trial with the charge (s) of:

Robbery

Unless there are specific laws providing for forfeiture or disposal of a particular item, contained in another general statute, property seized as evidence should be disposed of pursuant to § 99-49-1.

A. When a law enforcement officer seizes property to use as evidence in a trial, that property shall be kept safe and preserve the chain of custody under the direction of the court or judge.

B. After the criminal trial and all possible appeals have been completed, all property lawfully seized by law enforcement authorities shall either be returned to the proper party or disposed of as ordered by the court.

Forfeited Property:

Raven 25 cal. Model P-25

IT IS, THEREFORE, ORDERED AND ADJUDGED This case has been adjudged and final disposition entered by this Court. The Court finds that such evidence shall be held until and all possible appeals have been exhausted and the evidence no longer needed by Law Enforcement in any additional prosecutions. Once all appeals have been exhausted and the evidence no longer needed by Law Enforcement, the evidence shall be returned to the proper party, if possible or disposed of by Law Enforcement.

So ordered and adjudged on this the 22 **day of** April **, 20** 22

Damon Stevenson
Byram Municipal Court Judge

BYRAM MUNICIPAL COURT
121 SOUTHPOINTE DRIVE
BYRAM, MS 39272
(601) 500 -7010

IN THE MUNICIPAL COURT OF BYRAM, MISSISSIPPI

CITY OF BYRAM **PLAINTIFF**

VS. **DOCKET NO:** _____

Barney T. Carpenter, Sr. **DEFENDANT**

ORDER FOR FORFEITURE OF EVIDENCE

THIS DAY 08/13/2014 this cause came on for trial with the charge (s) of:

Possession Marijuana

Unless there are specific laws providing for forfeiture or disposal of a particular item, contained in another general statute, property seized as evidence should be disposed of pursuant to § 99-49-1.

A. When a law enforcement officer seizes property to use as evidence in a trial, that property shall be kept safe and preserve the chain of custody under the direction of the court or judge.

B. After the criminal trial and all possible appeals have been completed, all property lawfully seized by law enforcement authorities shall either be returned to the proper party or disposed of as ordered by the court.

Forfeited Property:

Browning 22 cal. Serial Number 65NT05812

IT IS, THEREFORE, ORDERED AND ADJUDGED This case has been adjudged and final disposition entered by this Court. The Court finds that such evidence shall be held until and all possible appeals have been exhausted and the evidence no longer needed by Law Enforcement in any additional prosecutions. Once all appeals have been exhausted and the evidence no longer needed by Law Enforcement, the evidence shall be returned to the proper party, if possible or disposed of by Law Enforcement.

So ordered and adjudged on this the 22 **day of** April, 2022.

Damon Stevenson
Byram Municipal Court Judge

BYRAM MUNICIPAL COURT
121 SOUTHPOINTE DRIVE
BYRAM, MS 39272
(601) 500 -7010

IN THE MUNICIPAL COURT OF BYRAM, MISSISSIPPI

CITY OF BYRAM **PLAINTIFF**

VS. **DOCKET NO:** _____

Rueben L. Shearrill **DEFENDANT**

ORDER FOR FORFEITURE OF EVIDENCE

THIS DAY 04/21/2014 this cause came on for trial with the charge (s) of:

Possession Marijuana in MV and Possession Paraphernalia

Unless there are specific laws providing for forfeiture or disposal of a particular item, contained in another general statute, property seized as evidence should be disposed of pursuant to § 99-49-1.

A. When a law enforcement officer seizes property to use as evidence in a trial, that property shall be kept safe and preserve the chain of custody under the direction of the court or judge.

B. After the criminal trial and all possible appeals have been completed, all property lawfully seized by law enforcement authorities shall either be returned to the proper party or disposed of as ordered by the court.

Forfeited Property:

Jimenez Arms 9MM Serial Number 078378

IT IS, THEREFORE, ORDERED AND ADJUDGED This case has been adjudged and final disposition entered by this Court. The Court finds that such evidence shall be held until and all possible appeals have been exhausted and the evidence no longer needed by Law Enforcement in any additional prosecutions. Once all appeals have been exhausted and the evidence no longer needed by Law Enforcement, the evidence shall be returned to the proper party, if possible or disposed of by Law Enforcement.

So ordered and adjudged on this the 22 **day of** April **, 20** 22.

Damon Stevenson
Byram Municipal Court Judge

BYRAM MUNICIPAL COURT
121 SOUTHPOINTE DRIVE
BYRAM, MS 39272
(601) 500 -7010

IN THE MUNICIPAL COURT OF BYRAM, MISSISSIPPI

CITY OF BYRAM **PLAINTIFF**

VS. **DOCKET NO:** _____

Doniven J. Lewis **DEFENDANT**

ORDER FOR FORFEITURE OF EVIDENCE

THIS DAY 08/03/2013 this cause came on for trial with the charge (s) of:

Traffic Stop/Recovered

Unless there are specific laws providing for forfeiture or disposal of a particular item, contained in another general statute, property seized as evidence should be disposed of pursuant to § 99-49-1.

A. When a law enforcement officer seizes property to use as evidence in a trial, that property shall be kept safe and preserve the chain of custody under the direction of the court or judge.

B. After the criminal trial and all possible appeals have been completed, all property lawfully seized by law enforcement authorities shall either be returned to the proper party or disposed of as ordered by the court.

Forfeited Property: _____

Cobra 380 cal. Serial Number FS04076

IT IS, THEREFORE, ORDERED AND ADJUDGED This case has been adjudged and final disposition entered by this Court. The Court finds that such evidence shall be held until and all possible appeals have been exhausted and the evidence no longer needed by Law Enforcement in any additional prosecutions. Once all appeals have been exhausted and the evidence no longer needed by Law Enforcement, the evidence shall be returned to the proper party, if possible or disposed of by Law Enforcement.

So ordered and adjudged on this the 22 **day of** April **, 20** 22.

Damon Stevenson
Byram Municipal Court Judge

BYRAM MUNICIPAL COURT
121 SOUTHPOINTE DRIVE
BYRAM, MS 39272
(601) 500 -7010

IN THE MUNICIPAL COURT OF BYRAM, MISSISSIPPI

CITY OF BYRAM **PLAINTIFF**

VS. **DOCKET NO:** _____

Laryan R. King **DEFENDANT**

ORDER FOR FORFEITURE OF EVIDENCE

THIS DAY 02/12/2014 this cause came on for trial with the charge (s) of:

Possession Paraphernalia

Unless there are specific laws providing for forfeiture or disposal of a particular item, contained in another general statute, property seized as evidence should be disposed of pursuant to § 99-49-1.

A. When a law enforcement officer seizes property to use as evidence in a trial, that property shall be kept safe and preserve the chain of custody under the direction of the court or judge.

B. After the criminal trial and all possible appeals have been completed, all property lawfully seized by law enforcement authorities shall either be returned to the proper party or disposed of as ordered by the court.

Forfeited Property:

One Star 9MM Serial Number D708403

IT IS, THEREFORE, ORDERED AND ADJUDGED This case has been adjudged and final disposition entered by this Court. The Court finds that such evidence shall be held until and all possible appeals have been exhausted and the evidence no longer needed by Law Enforcement in any additional prosecutions. Once all appeals have been exhausted and the evidence no longer needed by Law Enforcement, the evidence shall be returned to the proper party, if possible or disposed of by Law Enforcement.

So ordered and adjudged on this the 22 **day of** April **, 20** 22

Damon Stevenson
Byram Municipal Court Judge

BYRAM MUNICIPAL COURT
121 SOUTHPOINTE DRIVE
BYRAM, MS 39272
(601) 500 -7010

IN THE MUNICIPAL COURT OF BYRAM, MISSISSIPPI

CITY OF BYRAM **PLAINTIFF**

VS. **DOCKET NO:** _____

Terrence Wilson **DEFENDANT**

ORDER FOR FORFEITURE OF EVIDENCE

THIS DAY 08/22/2014 this cause came on for trial with the charge (s) of:

Possession of Controlled Substance W/Firearm

Unless there are specific laws providing for forfeiture or disposal of a particular item, contained in another general statute, property seized as evidence should be disposed of pursuant to § 99-49-1.

A. When a law enforcement officer seizes property to use as evidence in a trial, that property shall be kept safe and preserve the chain of custody under the direction of the court or judge.

B. After the criminal trial and all possible appeals have been completed, all property lawfully seized by law enforcement authorities shall either be returned to the proper party or disposed of as ordered by the court.

Forfeited Property: _____

Smith & Wesson 38 cal. Serial Number 850130

IT IS, THEREFORE, ORDERED AND ADJUDGED This case has been adjudged and final disposition entered by this Court. The Court finds that such evidence shall be held until and all possible appeals have been exhausted and the evidence no longer needed by Law Enforcement in any additional prosecutions. Once all appeals have been exhausted and the evidence no longer needed by Law Enforcement, the evidence shall be returned to the proper party, if possible or disposed of by Law Enforcement.

So ordered and adjudged on this the 22 **day of** April, **20** 22.

Damon Stevenson
Byram Municipal Court Judge

BYRAM MUNICIPAL COURT
121 SOUTHPOINTE DRIVE
BYRAM, MS 39272
(601) 500 -7010

IN THE MUNICIPAL COURT OF BYRAM, MISSISSIPPI

CITY OF BYRAM **PLAINTIFF**

VS. **DOCKET NO:** _____

Casey L. Campbell **DEFENDANT**

ORDER FOR FORFEITURE OF EVIDENCE

THIS DAY 11/12/2013 this cause came on for trial with the charge (s) of:

Domestic Violence/Simple Assault

Unless there are specific laws providing for forfeiture or disposal of a particular item, contained in another general statute, property seized as evidence should be disposed of pursuant to § 99-49-1.

A. When a law enforcement officer seizes property to use as evidence in a trial, that property shall be kept safe and preserve the chain of custody under the direction of the court or judge.

B. After the criminal trial and all possible appeals have been completed, all property lawfully seized by law enforcement authorities shall either be returned to the proper party or disposed of as ordered by the court.

Forfeited Property:

Steyr Mann 9MM Serial Number 015247

IT IS, THEREFORE, ORDERED AND ADJUDGED This case has been adjudged and final disposition entered by this Court. The Court finds that such evidence shall be held until and all possible appeals have been exhausted and the evidence no longer needed by Law Enforcement in any additional prosecutions. Once all appeals have been exhausted and the evidence no longer needed by Law Enforcement, the evidence shall be returned to the proper party, if possible or disposed of by Law Enforcement.

So ordered and adjudged on this the 22 **day of** April, **20** 22.

Damon Stevenson
Byram Municipal Court Judge

BYRAM MUNICIPAL COURT
121 SOUTHPOINTE DRIVE
BYRAM, MS 39272
(601) 500 -7010

IN THE MUNICIPAL COURT OF BYRAM, MISSISSIPPI

CITY OF BYRAM **PLAINTIFF**

VS. **DOCKET NO:** _____

Jeremy T. Sandifer **DEFENDANT**

ORDER FOR FORFEITURE OF EVIDENCE

THIS DAY 03/18/2015 this cause came on for trial with the charge (s) of:

DUI 1st/Child Endangerment

Unless there are specific laws providing for forfeiture or disposal of a particular item, contained in another general statute, property seized as evidence should be disposed of pursuant to § 99-49-1.

A. When a law enforcement officer seizes property to use as evidence in a trial, that property shall be kept safe and preserve the chain of custody under the direction of the court or judge.

B. After the criminal trial and all possible appeals have been completed, all property lawfully seized by law enforcement authorities shall either be returned to the proper party or disposed of as ordered by the court.

Forfeited Property:

RG Ind. 22 Cal. Serial Number L701893

IT IS, THEREFORE, ORDERED AND ADJUDGED This case has been adjudged and final disposition entered by this Court. The Court finds that such evidence shall be held until and all possible appeals have been exhausted and the evidence no longer needed by Law Enforcement in any additional prosecutions. Once all appeals have been exhausted and the evidence no longer needed by Law Enforcement, the evidence shall be returned to the proper party, if possible or disposed of by Law Enforcement.

So ordered and adjudged on this the 22 **day of** April, **20** 22.

Damon Stevenson
Byram Municipal Court Judge

BYRAM MUNICIPAL COURT
121 SOUTHPOINTE DRIVE
BYRAM, MS 39272
(601) 500 -7010

IN THE MUNICIPAL COURT OF BYRAM, MISSISSIPPI

CITY OF BYRAM **PLAINTIFF**

VS. **DOCKET NO:** _____

Jessie J. Rainey **DEFENDANT**

ORDER FOR FORFEITURE OF EVIDENCE

THIS DAY 09/23/2011 this cause came on for trial with the charge (s) of:

Possession of Controlled Substance / 2 counts

Unless there are specific laws providing for forfeiture or disposal of a particular item, contained in another general statute, property seized as evidence should be disposed of pursuant to § 99-49-1.

A. When a law enforcement officer seizes property to use as evidence in a trial, that property shall be kept safe and preserve the chain of custody under the direction of the court or judge.

B. After the criminal trial and all possible appeals have been completed, all property lawfully seized by law enforcement authorities shall either be returned to the proper party or disposed of as ordered by the court.

Forfeited Property:

Ruger 9MM Serial Number 316-278591

IT IS, THEREFORE, ORDERED AND ADJUDGED This case has been adjudged and final disposition entered by this Court. The Court finds that such evidence shall be held until and all possible appeals have been exhausted and the evidence no longer needed by Law Enforcement in any additional prosecutions. Once all appeals have been exhausted and the evidence no longer needed by Law Enforcement, the evidence shall be returned to the proper party, if possible or disposed of by Law Enforcement.

So ordered and adjudged on this the 22 **day of** April **, 20**22.

Damon Stevenson
Byram Municipal Court Judge

BYRAM MUNICIPAL COURT
121 SOUTHPOINTE DRIVE
BYRAM, MS 39272
(601) 500 -7010

IN THE MUNICIPAL COURT OF BYRAM, MISSISSIPPI

CITY OF BYRAM **PLAINTIFF**

VS. **DOCKET NO:** _____

Timothy J. Rachal **DEFENDANT**

ORDER FOR FORFEITURE OF EVIDENCE

THIS DAY 10/19/2011 this cause came on for trial with the charge (s) of:

Poss Controlled Substance and Concealed Weapon

Unless there are specific laws providing for forfeiture or disposal of a particular item, contained in another general statute, property seized as evidence should be disposed of pursuant to § 99-49-1.

A. When a law enforcement officer seizes property to use as evidence in a trial, that property shall be kept safe and preserve the chain of custody under the direction of the court or judge.

B. After the criminal trial and all possible appeals have been completed, all property lawfully seized by law enforcement authorities shall either be returned to the proper party or disposed of as ordered by the court.

Forfeited Property: _____

Jimenez Arms 380 cal. Serial Number 0158246

IT IS, THEREFORE, ORDERED AND ADJUDGED This case has been adjudged and final disposition entered by this Court. The Court finds that such evidence shall be held until and all possible appeals have been exhausted and the evidence no longer needed by Law Enforcement in any additional prosecutions. Once all appeals have been exhausted and the evidence no longer needed by Law Enforcement, the evidence shall be returned to the proper party, if possible or disposed of by Law Enforcement.

So ordered and adjudged on this the 22 **day of** April **, 20** 22.

Damon Stevenson
Byram Municipal Court Judge

CITY OF BYRAM AGENDA ITEM FACT SHEET

BOARD MEETING DATE: March 23, 2023

AGENDA ITEM NO: (l)

CONSENT
AGENDA: $517.00

TO: Street Cop Training - 8 Stone Tavern Dr.-Millstone, NJ 08510

FOR: Registration for M. George to attend MS Case Law, etc.

ACCOUNT NO: 001-200-610 & 611

INTRODUCED BY: Chief David W. Errington

ATTACHMENTS:

	Description	Upload Date	Type	File Name
🗋	2023 M GEORGE TRNG 050923	3/16/2023	Cover Memo	2023_M_GEORGE_TRNG_050923.pdf

CITY OF BYRAM
REQUEST FOR ESTIMATED
TRAVEL EXPENSES

All travel expenses must have Department Head and Board approval **prior** to commencement of travel.

Person Traveling: Mike George

Department: Police Account #: 001-200-610

Department Head Approval:

City Clerk:

Dates of Travel: 05-09/05-10-2023

Reason for Travel: Attend - MS Case Law All Cops Need To Know

Destination: Southaven, MS

Mode of Transportation: Private _____ City X

Total Miles: _____ 0.655 per mile = 0.00

Airfare: _____

Rental Car: _____ Days @ $ _____ per day _____

Lodging: 1 # Nights x $214.00 $214.00

Hotel to send prepayment to: Hilton Garden Inn - Southaven, MS Confirmation 3349999133

Address: 6671 Town Center Loop - Southaven, MS 38671 - (662)349-0277

Meals: 2 days @ $52.00 per day = $104.00

Extra Costs: _____

Hotel parking _____

Total not to exceed per diem per day unless otherwise Approved By:

Department Head _____

City Clerk _____

Purchasing Clerk _____

Total Expense $318.00

Balance $318.00

A RETURN FROM TRAVEL FORM

Is to be filled out & turned into Purchasing Clerk within 5 days of returning to work.

Fwd: [External]Invoice INV-94478 from Street Cop Training

Mike George <mgeorge@byram-ms.us>
Mon 2/27/2023 10:56 AM
To: Colin Cooper <ccooper@byram-ms.us>

Begin forwarded message:

From: Street Cop Training <quickbooks@notification.intuit.com>
Date: February 27, 2023 at 10:34:18 AM CST
To: Mike George <mgeorge@byram-ms.us>
Subject: [External]Invoice INV-94478 from Street Cop Training
Reply-To: billing@streetcoptraining.com

You don't often get email from quickbooks@notification.intuit.com. Learn why this is important

INVOICE INV-94478

Street Cop Training

DUE 03/29/2023

$199.00

Review and pay

Powered by QuickBooks

Dear Byram Police Department,

Below is a copy of the invoice for our training. If you require a purchase order to be signed prior to issuing payment you can either:

1.) Scan and email a copy of the purchase order to Billing@StreetCopTraining.com (Please include this invoice number in the subject line
2.) Physically mail it to us and we will sign and return it. (Please include this invoice number with the purchase order)

If you would like to pay by credit card. Please Call 732-351-2565 and we can take the information over the phone.

Thanks for your business!
Street Cop Training
(732) 351-2565

Copy of W9
https://streetcoptraining.com/wp-content/uploads/2021/01/W-9_2021.pdf

Copy of Business Certificate
https://streetcoptraining.com/wp-content/uploads/2019/01/Street-Cop-Training-Business-Certificate.pdf

Street Cop Training

8 Stone Tavern Dr Millstone, NJ 08510

+1 (732)351-2565 billing@streetcoptraining.com

If you receive an email that seems fraudulent, please check with the business owner before paying.

Checkout

Thank you for your order. We appreciate your business and continued support. Every registered attendee will receive an individual confirmation email with their ticket. On Demand attendees will receive a separate email with course access once the verification process has been completed. Please contact us if you have any questions or concerns.

INV-94478

Download Invoice

Order #: **104807**
Order Date: **February 27, 2023**
Billing Email: **mgeorge@byram-ms.us**
Total: **$199.00**
Payment Method: **Invoice/Purchase Orders - Pay by Check**

Order Details

	QUANTITY	TOTAL
Mississippi Case Law That All Cops Need To Know May 10, 2023 - 9:00 am - 5:00 pm	1	$199.00

Lander's Center

Ticket ID	MCLTACNTK-6-1-TLAR1W
Name	Mike George
Email	mgeorge@byram-ms.us
Cell Phone	601-383-4378
Agency	Byram Police Department
Security Code	0b77100263

Subtotal:	$199.00
Payment method:	Invoice/Purchase Orders - Pay by Check
Total:	$199.00

Terms & Conditions: All cancellations must be submitted online. Any registrant that cancels at least 15 days prior to the class will receive a full refund. Those who cancel within 14 days of the class will receive a credit that can be applied to any future Street Cop Training class. All credits are transferable. Although the credit will not expire we ask that it be used within one year of the original class date.

On Demand

Annual Conference

Case Law

Podcast

ANNUAL CONFERENCE

Schedule

Buy Tickets

More Details

CONTACT

Contact Info

Host A Class

Become An Instructor

NEWSLETTER OPT-IN

First Name

Last Name

Email Address

Submit

© 2023 Street Cop Training I All Rights Reserved

Privacy Policy I Sitemap I Digital Marekting by 4Site Media

Search Classes

CITY OF BYRAM AGENDA ITEM FACT SHEET

BOARD MEETING DATE:	March 23, 2023	AGENDA ITEM NO: (m)	
CONSENT AGENDA: $138.00		TO:	

FOR: Officer S. Walters to attend the S.T.O.R.M. Conf. in Biloxi, MS May 2-4, 2023

ACCOUNT NO: 001-200-610

INTRODUCED BY: Chief David W. Errington

DISCUSSION: His sleeping accommodations are taken care of through the class.

ATTACHMENTS:

	Description	Upload Date	Type	File Name
🗋	2023 STORM CONF S WALTERS 050223	3/17/2023	Backup Material	2023_STORM_CONF_S_WALTERS_050223.pdf
🗋	travel estimate	3/17/2023	Cover Memo	2023_S_WALTERS_STORM_CONF.pdf

S.T.O.R.M.

2023 Spring Conference

Tuesday, May 2nd – Thursday, May 4th

IP Hotel and Casino

850 Bayview Avenue, Biloxi, MS

- Lodging for Tuesday and Wednesday nights included for first 40 registrants.
- Do not book your own room if you want a STORM provided room.
- Cost-free training (16 hours CEU's).
- Wednesday night meal (cookout BBQ style).
- Door Prize ticket (includes final drawing for top prize at conference end).

Conference Agenda

Tuesday May 2nd

10am – 12pm - Conference registration and opening remarks
12pm – 1pm - Lunch Break
12pm – 2pm – Matt Bennett with Modern Woodmen (Financial strategies for LEOs)
2pm – 4pm Molly Miller DUI Law updates and blood draw updates
4pm – 5pm MSTIDE – SFST, ARIDE and DRE updates

Wednesday May 3rd

Guest Speaker Tom Paige LAPD (Retired)
9am – 12pm - DUI reports and defense strategies
12pm – 1pm – Lunch Break
1pm – 3pm – DUI reports and defense strategies cont'd.
3pm – 5pm – SFST Recerts (MSTIDE)
6pm – until – cookout and activities

Thursday May 4th

9am – 10am - words from our partners
10am – 12pm business meeting and board elections. Closing remarks and adjournment

STORM Conference Registration

Event Timing: May 2-4, 2023
Event Address: The IP Hotel and Casino, 850 Bayview Avenue, Biloxi, MS
Contact us at RStogner@msstorm.net and robfbanks@gmail.com with any questions

Sign in to Google to save your progress. Learn more

* Required

Name: *

Shawn Walters

Email: *

swalters@byram-ms.us

Last 4 digits of social security number: *

5094

Cell Phone: *

NOT home or department number

601.506.6338

Agency/Organization: *

Byram Police Department

Hotel Rooms (If you want a room for Monday night May 2nd, you will have to reserve your own. *

- (●) I would like a STORM paid room for the nights of May 3rd and 4th.
- ( ) I do not need a STORM paid room. I am making my own arrangements

List your preferred roommate/s if you are staying in a STORM provided room

Your answer

Wednesday Night Meal *

- ( ) No, I do not want to eat the free meal Wednesday night
- (●) Yes, I do want to eat the free meal Wednesday night

If you signed up for a free hotel room and do not show up for the conference or cancel with at least two weeks notice, then your agency and / or you personally will be responsible for the cost of the room. *

- (●) I understand and agree to cancel in advance if I am not going to attend
- ( ) I did not sign up for a free room, so this does not apply to me.

Comments/Questions/Notes

Your answer

Submit Clear form

Never submit passwords through Google Forms.

This content is neither created nor endorsed by Google. Report Abuse - Terms of Service - Privacy Policy

Google Forms

CITY OF BYRAM
REQUEST FOR ESTIMATED TRAVEL EXPENSES

All travel expenses must have Department Head and Board approval **prior** to commencement of travel.

Person Traveling: Shawn Walters

Department: Police Account #: 001-200-610

Department Head Approval:

City Clerk:

Dates of Travel: May 2-4, 2023

Reason for Travel: S.T.O.R.M. Conference

Destination: Biloxi, MS

Mode of Transportation: Private _____ City X

Total Miles: _____ 0.655 per mile = 0.00

Airfare: _____

Rental Car: _____ Days @ $ _____ per day _____

Lodging: _____ # Nights x _____ $0.00

Hotel to send prepayment to: _____ Confirmation _____

Address: _____

Meals: 3 days @ $46.00 per day = $138.00

Extra Costs: _____

Hotel parking _____

Total not to exceed per diem per day unless otherwise Approved By:

Department Head _____

City Clerk _____

Purchasing Clerk _____

Total Expense $138.00

Balance $138.00

A RETURN FROM TRAVEL FORM

Is to be filled out & turned into Purchasing Clerk within 5 days of returning to work.

CITY OF BYRAM AGENDA ITEM FACT SHEET

BOARD MEETING DATE: March 23, 2023

AGENDA ITEM NO: (n)

CONSENT
AGENDA: $580.00

TO: Columbia Law Enforcement Training Academy - Columbia, MS

FOR: Officer B. Cameron to attend Basic SWAT School at the Columbia Law Enforcement Tr. Academy

ACCOUNT NO: 001-200-610 & 611

INTRODUCED BY: Chief David W. Errington

DISCUSSION: He will be sleeping in the Barracks at no charge.

ATTACHMENTS:

	Description	Upload Date	Type	File Name
🗋	2023 BASIC SWAT TRNG B CAMERON 050123	3/17/2023	Backup Material	2023_BASIC_SWAT_TRNG_B_CAMERON_050123.pdf

CITY OF BYRAM
REQUEST FOR ESTIMATED TRAVEL EXPENSES

All travel expenses must have Department Head and Board approval **prior** to commencement of travel.

Person Traveling: Billy Cameron

Department: Police Account #: 001-200-610

Department Head Approval:

City Clerk:

Dates of Travel: May 1-5, 2023

Reason for Travel: Basic SWAT School

Destination: Columbia, MS

Mode of Transportation: Private _____ City X

Total Miles: _____ 0.655 per mile = 0.00

Airfare: _____

Rental Car: _____ Days @ $ _____ per day _____

Lodging: _____ # Nights x _____ $0.00

Hotel to send prepayment to: _____ Confirmation _____

Address: _____

Meals: 5 days @ $46.00 per day = $230.00

Extra Costs: _____

Hotel parking _____

Total not to exceed per diem per day unless otherwise Approved By:

Department Head _____

City Clerk _____

Purchasing Clerk _____

Total Expense $230.00

Balance $230.00

A RETURN FROM TRAVEL FORM

Is to be filled out & turned into Purchasing Clerk within 5 days of returning to work.

Event by **Columbia Law Enforcement Training Academy**

Columbia Law Enforcement Training Academy

Duration: May 1-5, 2023 (5 days)

This 40-plus hour course is designed for the patrol officer that wants to further his understanding of SWAT and its mission, the beginning SWAT Operator just entering the field and the experienced operator wishing to learn new techniques.

This course begins with the history of SWAT and its role in today's society along with Civil Liability and Use of Force.

Pre-operational planning, logistics, building and room entry are taught and practiced numerous times during the week cumulating to a simulated real world mission at the end of the training evolution. Officer Survival is paramount and is covered during all phases of training. Role players and simmunitions are used to provide realistic training.
Live fire exercises will be conducted on Friday.

Required:
Certified Officer with Departmental approval for attendance
Handgun, at least 2 magazines, 100 rounds of ammo and good holster
Long gun with sling, 250 rounds of ammo
All issued equipment to include a camouflage uniform

This is a very strenuous course with lots of hands on and outside physical activity. Physical fitness is important for officer survival and being a SWAT Operator. The student needs to be able to complete the training mission, and being in good physical shape will assist in this endeavor.

Cost: $350

Register by emailing heathermcmurry@lawenforcement.training

CITY OF BYRAM AGENDA ITEM FACT SHEET

BOARD MEETING DATE: March 23, 2023

AGENDA ITEM NO: (o)

CONSENT AGENDA: $77,404.57

TO: Hemphill Construction Co.

FOR: emergency repair of Terry Road

ACCOUNT NO: 001-301-912

INTRODUCED BY: Bill Miley, Director of Public Works

ATTACHMENTS:

	Description	Upload Date	Type	File Name
🗋	Hemphill Invoice	3/7/2023	Backup Material	Terry_Road_Emergency_Repair_Pay_App..pdf

APPLICATION AND CERTIFICATE FOR PAYMENT

Invoice #: 022823-01

To Customer: City of Byram
5901 Terry Road
Byram, MS 39272

Project: H23031- Terry Rd Repair

Via Engineer:

Application No. : JB App #1
Period From: 2/1/2023
Period To: 2/28/2023

FINAL

Distribution to :
- ☐ Owner
- ☐ Engineer
- ☐ Contractor
- ☐
- ☐

From Contractor: Hemphill Construction Company, Inc.
PO Drawer 879
1858 Hwy 49 South
Florence, MS 39073

Owner: City of Byram
5901 Terry Road
Byram, MS 39272

External Contract No. N/A

Contract Date: 2/14/2023

Application Date: 3/1/2023

CONTRACTOR'S APPLICATION FOR PAYMENT

Application is made for payment, as shown below, in connection with the Contract.
Continuation Sheet is attached.

1. Original Contract Sum	$74,275.00
2. Net Change By Change Order	$3,129.57
3. Contract Sum To Date	$77,404.57
4. Work Completed To Date	$77,404.57
5. Stored Materials Inventory	$0.00
6. Total Completed and Stored To Date	$77,404.57
7. Retainage	
a. Maximum Retainage is not in effect.	
b. Securities are not furnished in lieu of Retainage.	$0.00
c. Retainage on Work Completed to Date 0.00 %	$0.00
d. Retainage on Stored Materials Inventory 0.00 %	$0.00
e. Total Calculated Retainage	$0.00
f. Total Retainage To Be Withheld	$0.00
8. Total Earned Less Retainage	$77,404.57
9. Less Previous Certificates For Payments	$0.00
10. Current Payment Due	$77,404.57
11. Balance to Finish, Plus Retainage	$0.00

CHANGE ORDER SUMMARY	Additions	Deductions
Total changes approved in previous months by Owner	$0.00	$0.00
Total Approved this Month	$3,129.57	$0.00
TOTALS	$3,129.57	$0.00
Net Changes By Change Order	**$3,129.57**	

The undersigned Contractor certifies that to the best of the Contractor's knowledge, information, and belief, the work covered by this Application for Payment has been completed in accordance with the Contract Documents. That all amounts have been paid by the Contractor for Work for which previous Certificates for Payment were issued and payments received from the Owner, and that current payment shown herein is now due.

CONTRACTOR: Hemphill Construction Company, Inc.

By: _____ Date: 3/1/2023

State of: Mississippi County of: Rankin

Subscribed and sworn to before me this 1st day of March 2023

Notary Public: Amy L Whiteley

My Commission expires: January 12, 2027

STATE OF MISSISSIPPI NOTARY PUBLIC ID # 98009 AMY L. WHITELEY Commission Expires Jan. 12, 2027 RANKIN COUNTY

ENGINEER'S CERTIFICATE FOR PAYMENT

In accordance with the Contract Documents, based on on-site observations and the data comprising the above application, the Engineer certifies to the Owner that to the best of the Engineer's knowledge, information, and belief, the Work has progressed as indicated, the quality of the Work is in accordance with the Contract Documents, and the Contractor is entitled to payment of the AMOUNT CERTIFIED.

AMOUNT CERTIFIED $ 77,404.57

(Attach explanation if amount certified differs from the amount applied. Initial all figures on this Application and on the Continuation Sheet that are changed to conform with the amount certified.)

ENGINEER:

By: _____ Date: 3/7/2023

OWNER:

By: _____ Date: _____

This Certificate is not negotiable. The AMOUNT CERTIFIED is payable only to the Contractor named herein. Issuance, payment, and acceptance of payment are without prejudice to any rights of the Owner or Contractor under this Contract.

CONTINUATION SHEET

Application and Certification for Payment, containing
Engineer's signed certification is attached.
Tabulations below.

Application No. : JB App #1
Application Date : 03/01/23
Period From: 02/01/23
Period To: 02/28/23
External Contract No.:

Invoice # : 022823-01

Contract : H23031- Terry Rd Repair

Item No.	Description of Item	Contract Qty	Units	Cost Per Unit	Total Cost Of Contract	Previous Quantity	Current Quantity	To Date Quantity	Previous Cost	Current Cost	Stored Materials	Total Completed and Stored	Balance to Finish	Percent Complete
01	Mobilization	LS	1.00	$13,975.00	$13,975.00	0.00	1.00	1.00	$0.00	$13,975.00	0.00	$13,975.00	$0.00	100.00%
02	Removal of Asphalt Pavement (All Types)	SY	30.00	$25.00	$750.00	0.00	16.67	16.67	$0.00	$416.67	0.00	$416.67	$333.33	55.56%
03	Borrow Excavation (LVM)(Cont Furnished)	CY	25.00	$105.00	$2,625.00	0.00	98.00	98.00	$0.00	$10,290.00	0.00	$10,290.00	$-7,665.00	392.00%
04	Excess Excavation (LVM)	CY	25.00	$70.00	$1,750.00	0.00	0.00	0.00	$0.00	$0.00	0.00	$0.00	$1,750.00	0.00%
05	HP 10x42 Steel Piling	LF	100.00	$115.00	$11,500.00	0.00	100.00	100.00	$0.00	$11,500.00	0.00	$11,500.00	$0.00	100.00%
06	Water Main Support Stabilization	LS	1.00	$6,775.00	$6,775.00	0.00	1.00	1.00	$0.00	$6,775.00	0.00	$6,775.00	$0.00	100.00%
07	Hot Bituminous Asphalt Surface Course SC-1	TON	15.00	$300.00	$4,500.00	0.00	5.00	5.00	$0.00	$1,500.00	0.00	$1,500.00	$3,000.00	33.33%
08	Sheet Piling	SF	250.00	$75.00	$18,750.00	0.00	275.00	275.00	$0.00	$20,625.00	0.00	$20,625.00	$-1,875.00	110.00%
09	Maintenance of Traffic	LS	1.00	$6,750.00	$6,750.00	0.00	1.00	1.00	$0.00	$6,750.00	0.00	$6,750.00	$0.00	100.00%
10	RipRap (#200)	TON	60.00	$115.00	$6,900.00	0.00	48.46	48.46	$0.00	$5,572.90	0.00	$5,572.90	$1,327.10	80.77%
CO1.2	Deduct Qty Removal of Asphalt Pavement	SY	-13.33	$25.00	$-333.33	0.00	0.00	0.00	$0.00	$0.00	0.00	$0.00	$-333.33	0.00%
CO1.03	Borrow Excavation (LVM)(Cont Furnsihed)	CY	73.00	$105.00	$7,665.00	0.00	0.00	0.00	$0.00	$0.00	0.00	$0.00	$7,665.00	0.00%
CO1.04	Deduct Excess Excavation(LVM)	CY	-25.00	$70.00	$-1,750.00	0.00	0.00	0.00	$0.00	$0.00	0.00	$0.00	$-1,750.00	0.00%
CO1.07	Hot Bituminous Asphalt Surface Course SC-1	TON	-10.00	$300.00	$-3,000.00	0.00	0.00	0.00	$0.00	$0.00	0.00	$0.00	$-3,000.00	0.00%
CO1.08	Sheet Piling	SF	25.00	$75.00	$1,875.00	0.00	0.00	0.00	$0.00	$0.00	0.00	$0.00	$1,875.00	0.00%
CO1.10	RipRap	TON	-11.54	$115.00	$-1,327.10	0.00	0.00	0.00	$0.00	$0.00	0.00	$0.00	$-1,327.10	0.00%
	Totals				**$77,404.57**				**$0.00**	**$77,404.57**	**$0.00**	**$77,404.57**	**$0.00**	**100.00%**
	Grand Totals				**$77,404.57**				**$0.00**	**$77,404.57**	**$0.00**	**$77,404.57**	**$0.00**	**100.00%**

CITY OF BYRAM AGENDA ITEM FACT SHEET

BOARD MEETING DATE:	March 23, 2023	AGENDA ITEM NO: (p)
CONSENT AGENDA: $23,000.00		TO: Pickering Firm, Inc.

FOR: Engineering for the 23 MS Municipal and County Water Infrastructure Program Project

ACCOUNT NO: 001-195-602

INTRODUCED BY: Bill Miley, Director of Public Works

ATTACHMENTS:

	Description	Upload Date	Type	File Name
🗋	Invoice	3/9/2023	Backup Material	Pickering_Invoice.pdf

INVOICE

Pickering Firm, Inc.
Facility Design ● Civil Engineering ● Surveying ●
Transportation ● Natural / Water Resources
2001 Airport Road, Suite 201, Flowood, MS 39232
PH 601.956.3663 FAX 601.956.7817 www.pickeringfirm.com

City of Byram
P.O. Box 720222
Bryam, MS

March 2, 2023
Project No: 26401.00
Invoice No: 0092898

Client Contact: Bill Miley

Big Creek Interceptor
Professional Services from November 14, 2022 to February 25, 2023

101	Design				
Fee					
Total Fee	230,000.00				
Percent Complete	10.00	Total Earned	23,000.00		
		Previous Fee Billing	0.00		
		Current Fee Billing	23,000.00		
		Total Fee			**23,000.00**
				Total this Task	**$23,000.00**

102	Bidding				
Fee					
Total Fee	10,000.00				
Percent Complete	0.00	Total Earned	0.00		
		Previous Fee Billing	0.00		
		Current Fee Billing	0.00		
		Total Fee			**0.00**
				Total this Task	**0.00**

103	Construction Engineering				
Fee					
Total Fee	50,000.00				
Percent Complete	0.00	Total Earned	0.00		
		Previous Fee Billing	0.00		
		Current Fee Billing	0.00		
		Total Fee			**0.00**
				Total this Task	**0.00**

104	Resident Project Representation

PAYMENT DUE ON RECEIPT

Project	26401.00	Big Creek Interceptor Phase I		Invoice	0092898

Billing Limits	**Current**	**Prior**	**To-Date**	
Total Billings	0.00	0.00	0.00	
Limit			200,000.00	
Remaining			200,000.00	
		Total this Task		**0.00**

105 Plats and Legal Descriptions

Fee

Number of units	0.00			
Fee Each	2,500.00			
Total Fee	0.00			
		Total Earned	0.00	
		Previous Fee Billing	0.00	
		Current Fee Billing	0.00	
		Total Fee		**0.00**
		Total this Task		**0.00**
		Total this Invoice		**$23,000.00**

RECEIVED
MAR 08 2023
Byram Public Works

CITY OF BYRAM AGENDA ITEM FACT SHEET

BOARD MEETING DATE: March 23, 2023

AGENDA ITEM NO: (q)

CONSENT AGENDA: $3,138.67

TO: McMaster & Assoc

FOR: Huntington Drive Drainage Study

ACCOUNT NO: 130-301-602

INTRODUCED BY: Bill Miley, Director of Public Works

ATTACHMENTS:

	Description	Upload Date	Type	File Name
🗋	invoice	3/21/2023	Backup Material	Huntington_Drive.pdf

McMASTER & ASSOCIATES, INC.
CIVIL ENGINEERS & LAND SURVEYORS

February 1, 2023

City of Byram
P.O. Box 720222
Byram, MS 39272

Attn: Angela Richburg, City Clerk

For: Job No. M-2999 Drainage Study of **Huntington Drive**, Byram, MS

Engineer Fee	**$15,000.00**
Percent Complete = 100%	$15,000.00
Less Amount Paid	$12,000.00
Due This Billing	$3,000.00
Micro Printing	$102.38
Micro Printing	$36.29
TOTAL AMOUNT DUE	**$3,138.67**

212 WATERFORD SQUARE | SUITE 300 | MADISON, MS 39110
PHONE: 601.605.1090 | FAX: 601.605.1091

Micro PRINTING AND BLUEPRINT

11/3/2022

225 East Pearl Street, Downtown Jackson, Mississippi 39201
Phone: 601-355-9543 · Fax: 601-353-3374
sales@microblueprint.com

Bill To:
McMaster & Associates, Inc.
212 Waterford Square, Suite 300
Madison, MS 39110

Ship To:
McMaster & Associates, Inc.
212 Waterford Square, Suite 300
Madison, MS 39110

PO / Job #

Huntington Drive

Invoice

20223214

QTY.	ITEM NO.	DESCRIPTION	Discount	Price	Extended Price
4	C-BW8.5	8.5"x11" GBC Bound Books with Protective Clear Front and Black Back Covers. Color Coverstock First Page with 172 B&W Pages.		$23.70	$94.80

Terms: Net 30

Sale Amt.:	$94.80	
Freight:	$0.00	X
Sales Tax:	$7.58	
Total Amt.:	$102.38	
Paid Today:	$0.00	
Balance:	$102.38	

Micro PRINTING AND BLUEPRINT

225 East Pearl Street, Downtown Jackson, Mississippi 39201
Phone: 601-355-9543 · Fax: 601-353-3374
sales@microblueprint.com

12/7/2022

Ship To:

McMaster & Associates, Inc.
Attn: Cole Bailey
212 Waterford Square, Suite 300
Madison, MS 39110

Bill To:

McMaster & Associates, Inc.
212 Waterford Square, Suite 300
Madison, MS 39110

PO / Job #

Huntington Drive

Invoice

20223546

QTY.	ITEM NO.	DESCRIPTION	Discount	Price	Extended Price
16	BL-24	2 sets of 8 - 24"x36" B&W Digital Prints		$2.10	$33.60

Terms: Net 30

Sale Amt.:	$33.60	
Freight:	$0.00	X
Sales Tax:	$2.69	
Total Amt.:	$36.29	
Paid Today:	$0.00	
Balance:	$36.29	

CITY OF BYRAM AGENDA ITEM FACT SHEET

BOARD MEETING DATE: March 23, 2023

AGENDA ITEM NO: (r)

CONSENT AGENDA: $3,138.67

TO: McMaster & Assoc

FOR: Alixandria Drive Drainage Study

ACCOUNT NO: 130-301-602

INTRODUCED BY:

ATTACHMENTS:

	Description	Upload Date	Type	File Name
🗋	invoice	3/21/2023	Backup Material	Alixandria_Drive.pdf

McMASTER & ASSOCIATES, INC.
CIVIL ENGINEERS & LAND SURVEYORS

February 1, 2023

City of Byram
P.O. Box 720222
Byram, MS 39272

Attn: Angela Richburg, City Clerk

For: Job No. M-3000 Drainage Study of **Alixandria Drive**, Byram, MS

Engineer Fee	**$15,000.00**
Percent Complete = 100%	$15,000.00
Less Amount Paid	$12,000.00
Due This Billing	$3,000.00
Micro Printing	$103.25
Micro Printing	$36.29
TOTAL AMOUNT DUE	**$3,139.54**

212 WATERFORD SQUARE | SUITE 300 | MADISON, MS 39110
PHONE: 601.605.1090 | FAX: 601.605.1091
"RELATIONSHIPS-RESULTS"

Micro PRINTING AND BLUEPRINT

225 East Pearl Street, Downtown Jackson, Mississippi 39201
Phone: 601-355-9543 · Fax: 601-353-3374
sales@microblueprint.com

11/3/2022

Bill To:
McMaster & Associates, Inc.
212 Waterford Square, Suite 300
Madison, MS 39110

Ship To:
McMaster & Associates, Inc.
212 Waterford Square, Suite 300
Madison, MS 39110

PO / Job #

Alexandria Drive

Invoice

20223213

QTY.	ITEM NO.	DESCRIPTION	Discount	Price	Extended Price
4	C-BW8.5	8.5"x11" GBC Bound Books with Protective Clear Front and Black Back Covers. Color Coverstock First Page with 174 B&W Pages.		$23.90	$95.60

Terms: Net 30

Sale Amt.:	$95.60	
Freight:	$0.00	X
Sales Tax:	$7.65	
Total Amt.:	$103.25	
Paid Today:	$0.00	
Balance:	$103.25	

Micro PRINTING AND BLUEPRINT

12/7/2022

225 East Pearl Street, Downtown Jackson, Mississippi 39201
Phone: 601-355-9543 · Fax: 601-353-3374
sales@microblueprint.com

Ship To:

McMaster & Associates, Inc.
Attn: Cole Bailey
212 Waterford Square, Suite 300
Madison, MS 39110

Bill To:

McMaster & Associates, Inc.
212 Waterford Square, Suite 300
Madison, MS 39110

PO / Job #

Alixandria Drive

Invoice

20223545

QTY.	ITEM NO.	DESCRIPTION	Discount	Price	Extended Price
16	BL-24	2 sets of 8 - 24"x36" B&W Digital Prints		$2.10	$33.60

Sale Amt.:	$33.60	
Freight:	$0.00	X
Sales Tax:	$2.69	
Total Amt.:	$36.29	
Paid Today:	$0.00	
Balance:	$36.29	

Terms: Net 30

CITY OF BYRAM AGENDA ITEM FACT SHEET

BOARD MEETING DATE:	March 23, 2023	AGENDA ITEM NO: 7.	
CONSENT AGENDA:		TO:	

FOR:

ACCOUNT NO:

INTRODUCED BY:

DISCUSSION: $219,462.30 Approval of Claims Docket for March 1 through 24, 2023

ATTACHMENTS:

	Description	Upload Date	Type	File Name
🗋	Claims	3/20/2023	Backup Material	Claims.pdf

CITY OF BYRAM

Claims Docket

03/01/2023 to 03/24/2023

MARCH 24, 2023 CHECK RUN

Paid Claims:

PACKET # 7585	$9,139.99	03/10/2023 AGENDA RUN/UTILITIES (IN HOUSE)	Pages 1-2 attached
PACKET # 7603	$6,786.00	03/16/2023 NRA/MILLS, SCANLON, DYE & PITTMAN	Page 3 attached

Unpaid Claims:

PACKET # 7590	$24,710.96	03/24/2023 2nd A.P. (A/P AUTOMATION)	Pages 4-6 attached
PACKET # 7594	$142,836.17	03/24/2023 2nd A.P.(IN HOUSE)	Pages 7-9 attached
PACKET # 7600	$35,989.18	03/24/2023 2nd A.P. (SEWER AUTOMATION)	Page 10 attached

Total Claims:	$219,462.30

City of Byram, MS

Page #1

Docket of Claims Register

APPKT007585 - 03/10/2023 AGENDA RUN/UTILITIES (IN HOUSE)

By Docket/Claim Number

Vendor #	Vendor Name / Payable Number	Docket/Claim # / Payable Description	Payable Type	Payable Date	Item Description	Account Number	Payment Amount / Distribution Amount
01625	BERNARD, WILKENCE	DKT0033543					60.00
	03072023	REFEREED U-8 B, 6:15 P.M.	Invoice	03/07/2023	REFEREED U-8 B, 6:15 P.M.	001-550-665	20.00
	03072023-2	REFEREED U-8 B, 6:15 P.M.	Invoice	03/07/2023	REFEREED U-8 B, 6:15 P.M.	001-550-665	20.00
	03072023-3	REFEREED U-8 B, 7:15 P.M.	Invoice	03/07/2023	REFEREED U-8 B, 7:15 P.M.	001-550-665	20.00
00048	CENTERPOINT ENERGY	DKT0033544					818.45
	CH03032023	CH 5909 TERRY RD UNT GEN 01/27/2C	Invoice	03/03/2023	CH 5909 TERRY RD UNT GEN 01/27/2C	001-195-630	35.42
	FD03032023	FD 200 BYRAM PKWY 01/27/2023 - 02	Invoice	03/03/2023	FD 200 BYRAM PKWY 01/27/2023 - 02	001-260-630	331.01
	PD03032023	PD 141 SOUTHPOINTE DR E 01/27/20:	Invoice	03/03/2023	PD 141 SOUTHPOINTE DR E 01/27/20:	001-200-630	346.30
	PD03032023-2	PD-2 130 SOUTHPOINTE DR STE G 01/	Invoice	03/03/2023	PD-2 130 SOUTHPOINTE DR STE G 01/	001-200-630	61.79
	PW03032023	PW 550 EXECUTIVE BLVD 01/27/2023	Invoice	03/03/2023	PW 550 EXECUTIVE BLVD 01/27/2023	001-550-630	21.96
						400-700-630	21.97
00052	COMCAST	DKT0033545					147.38
	PW02282023	ACCT # 8396 41 046 0073014 (03/03/:	Invoice	02/28/2023	ACCT # 8396 41 046 0073014 (03/03/:	001-301-605	73.69
						400-700-605	73.69
01092	GREEN, FRED	DKT0033546					25.00
	545247	REIMBURSEMENT - EMT RECERTIFICAT	Invoice	02/28/2023	REIMBURSEMENT - EMT RECERTIFICAT	001-260-611	25.00
02041	KELLUM, WILLIAM S. III	DKT0033547					335.00
	03102023	COURT APPOINTED ATTORNEY 02/17/	Invoice	03/10/2023	COURT APPOINTED ATTORNEY 02/17/	001-110-670	335.00
00264	KENTWOOD SPRINGS	DKT0033548					9.00
	12277150 030423	PW WATER	Invoice	03/04/2023	PW WATER	001-301-505	4.50
						400-700-505	4.50
00264	KENTWOOD SPRINGS	DKT0033549					144.90
	12083768 030523	PD WATER	Invoice	03/05/2023	PD WATER	001-200-505	144.90
02046	LAMAR	DKT0033550					1,800.00
	114539770	PO 6495 BILLBOARD ADVERTISING SBF	Invoice	03/01/2023	PO 6495 BILLBOARD ADVERTISING SBF	100-550-615	1,800.00
02664	MCDANIEL, ANDREA	DKT0033551					40.00
	03072023	REFEREED U-8 G, 6:15 P.M.	Invoice	03/07/2023	REFEREED U-8 G, 6:15 P.M.	001-550-665	20.00
	03072023-2	REFEREED U-8 G, 6:15 P.M.	Invoice	03/07/2023	REFEREED U-8 G, 6:15 P.M.	001-550-665	20.00
02657	MCMILLER-TAYLOR, JESSIKA	DKT0033552					37.50
	03062023	DIRECTOR OF COACHING 03/06/2023	Invoice	03/06/2023	DIRECTOR OF COACHING 03/06/2023	001-550-665	37.50
00077	MS ASSOCIATION OF CHIEFS OF	DKT0033553					350.00
	03072023	REGISTRATION - DAVID ERRINGTON, JU	Invoice	03/07/2023	REGISTRATION - DAVID ERRINGTON, JU	001-200-611	350.00

Page #2

Docket of Claims Register — **APPKT007585 - 03/10/2023 AGENDA RUN/UTILITIES (IN HOUSE)**

Vendor #	Vendor Name / Payable Number	Docket/Claim # / Payable Description	Payable Type	Payable Date	Item Description	Account Number	Payment Amount / Distribution Amount
00977	MS DEPARTMENT OF PUBLIC SAI	DKT0033554					160.00
	FD03082023-1	BACKGROUND CHECK - NEW EMPLOYE	Invoice	03/08/2023	BACKGROUND CHECK - NEW EMPLOYE	001-260-681	32.00
	FD03082023-2	BACKGROUND CHECK - NEW EMPLOYE	Invoice	03/08/2023	BACKGROUND CHECK - NEW EMPLOYE	001-260-681	32.00
	FD03082023-3	BACKGROUND CHECK - NEW EMPLOYE	Invoice	03/08/2023	BACKGROUND CHECK - NEW EMPLOYE	001-260-681	32.00
	FD03082023-4	BACKGROUND CHECK - NEW EMPLOYE	Invoice	03/08/2023	BACKGROUND CHECK - NEW EMPLOYE	001-260-681	32.00
	FD03082023-5	BACKGROUND CHECK - NEW EMPLOYE	Invoice	03/08/2023	BACKGROUND CHECK - NEW EMPLOYE	001-260-681	32.00
02076	OTHELLO, JERWAUL MAXEN	DKT0033555					50.00
	03072023	AR U-12 G, 6:15 P.M.	Invoice	03/07/2023	AR U-12 G, 6:15 P.M.	001-550-665	25.00
	03092023	AR U-12 G, 6:15 P.M.	Invoice	03/09/2023	AR U-12 G, 6:15 P.M.	001-550-665	25.00
02666	PATTON, ZACHARY	DKT0033556					60.00
	03072023	REFEREED U-12 G, 6:15 P.M.	Invoice	03/07/2023	REFEREED U-12 G, 6:15 P.M.	001-550-665	30.00
	03092023	REFEREED U-12 G, 6:15 P.M.	Invoice	03/09/2023	REFEREED U-12 G, 6:15 P.M.	001-550-665	30.00
02496	PAYNE, KAITLYN SHARAI	DKT0033557					50.00
	03072023	AR U-12 G, 6:15 P.M.	Invoice	03/07/2023	AR U-12 G, 6:15 P.M.	001-550-665	25.00
	03092023	AR U-12 G, 6:15 P.M.	Invoice	03/09/2023	AR U-12 G, 6:15 P.M.	001-550-665	25.00
02734	QUINN, KAILYN AOLANI	DKT0033558					20.00
	03072023	SHADOW (TRAINING) U-12 G, 6:15 P.M	Invoice	03/07/2023	SHADOW (TRAINING) U-12 G, 6:15 P.M	001-550-665	10.00
	03092023	SHADOW (TRAINING) U-12 G, 6:15 P.M	Invoice	03/09/2023	SHADOW (TRAINING) U-12 G, 6:15 P.M	001-550-665	10.00
00193	REPUBLIC SERVICES, INC	DKT0033559					711.96
	0823-001070214	PD BASIC SERVICE 03/01/2023 - 03/31	Invoice	02/26/2023	PD BASIC SERVICE 03/01/2023 - 03/31	001-200-685	202.39
	0823-001070309	PW BASIC SERVICE 02/01/2023 - 02/2	Invoice	02/26/2023	PW BASIC SERVICE 02/01/2023 - 02/2	001-301-685	509.57
02738	STANFORD, CHRIS	DKT0033560					25.00
	545623	REIMBURSEMENT - EMT RECERTIFICAT	Invoice	02/28/2023	REIMBURSEMENT - EMT RECERTIFICAT	001-260-611	25.00
01907	STERLING, MICHAEL	DKT0033561					25.00
	545262	REIMBURSEMENT - EMT RECERTIFICAT	Invoice	02/28/2023	REIMBURSEMENT - EMT RECERTIFICAT	001-260-611	25.00
02739	STRONG II, WILLIAM	DKT0033562					55.55
	INV0072920	STRONG II, WILLIAM	Invoice	03/07/2023	STRONG II, WILLIAM	400-000-156	55.55
02737	TUCKER, WILLIAM	DKT0033563					104.00
	527175	REIMBURSEMENT - EMT INITIAL APP F	Invoice	02/17/2023	REIMBURSEMENT - EMT INITIAL APP F	001-260-611	104.00
02198	WILLIAMS SCOTSMAN, INC	DKT0033564					3,953.25
	9017044372	LIBRARY - BLDG RENT 03/06/2023 - 04	Invoice	03/06/2023	LIBRARY - BLDG RENT 03/06/2023 - 04	001-195-688	3,953.25
01516	WILLIAMS, LEWIS L	DKT0033565					60.00
	03042023	REFEREE ASSIGNOR - WEEK ENDING 0	Invoice	03/04/2023	REFEREE ASSIGNOR - WEEK ENDING 0	001-550-665	60.00
02681	WORTHY, PATRICK	DKT0033566					98.00
	437502	REIMBURSEMENT - EMT INITIAL APP F	Invoice	12/07/2022	REIMBURSEMENT - EMT INITIAL APP F	001-260-611	98.00

Total Claims: 24 **Total Payment Amount: 9,139.99**

Page # 3

City of Byram, MS

Docket of Claims Register

APPKT007603 - 03/16/2023 NRA/MILLS, SCANLON

By Docket/Claim Number

Vendor #	Vendor Name / Payable Number	Docket/Claim # / Payable Description	Payable Type	Payable Date	Item Description	Account Number	Payment Amount / Distribution Amount
00007	MILLS, SCANLON, DYE & PITTMA	DKT0033568					1,360.00
	03162023	JUSTICE COURT FILING FEES (16 @ $85	Invoice	03/16/2023	JUSTICE COURT FILING FEES (16 @ $85	400-700-603	1,360.00
02742	NRA FOUNDATION	DKT0033569					5,426.00
	03142023	GRANT REIMBURSEMENT FOR GRANT	Invoice	03/14/2023	GRANT REIMBURSEMENT FOR GRANT	001-195-681	5,426.00
					Total Claims: 2	**Total Payment Amount:**	**6,786.00**

City of Byram, MS

Page # 4

Docket of Claims Register

APPKT007590 - 03/24/2023 2nd A.P. (A/P AUTOMATION)

By Docket/Claim Number

Vendor #	Vendor Name / Payable Number	Docket/Claim # / Payable Description	Payable Type	Payable Date	Item Description	Account Number	Payment Amount / Distribution Amount
00652	AIR HANDLERS	DKT0033596					243.75
	25247	PO6529-THERMOSTAT & SERVICE CALI	Invoice	02/21/2023	PO6529-THERMOSTAT & SERVICE CALI	001-200-575	243.75
01377	APPLICATION DATA SYSTEMS, IN	DKT0033597					4,195.00
	10497	PD & COURT SOFTWARE FOR APRIL 20	Invoice	03/01/2023	PD & COURT SOFTWARE FOR APRIL 20	001-110-650	839.00
						001-200-650	3,356.00
00006	AUTO TRIM DESIGNS	DKT0033598					202.00
	I-111506	PO6513-22-05-WEATHERTECH MATS -	Invoice	02/24/2023	PO6513-22-05-WEATHERTECH MATS -	001-200-505	202.00
01825	BOATMAN MARKING	DKT0033599					173.39
	0352281-IN	PO6377-POLY TUBING ROLL - 12 X 145	Invoice	02/15/2023	PO6377-POLY TUBING ROLL - 12 X 145	001-200-505	173.39
00910	BUDGET OFFICE FUNITURE	DKT0033600					550.00
	73859	PO6547 FD 2 USED OFFICE CHAIRS, HI	Invoice	03/09/2023	PO6547 FD 2 USED OFFICE CHAIRS, HI	001-260-559	550.00
00482	CENTRAL MS AUTO PARTS INC.	DKT0033601					87.36
	724619	BATTERY	Invoice	03/08/2023	BATTERY	001-200-570	158.64
	724625	CORE DEPOSIT/WARRANTY ADJUSTME	Credit Memo	03/08/2023	CORE DEPOSIT/WARRANTY ADJUSTME	001-200-570	-71.28
01197	CINTAS CORPORATION #210	DKT0033602					90.38
	4148781411	UNIFORM RENTALS	Invoice	03/08/2023	UNIFORM RENTALS	001-301-535	31.08
						001-550-535	1.78
						400-700-535	12.33
	4149494149	UNIFORM RENTALS	Invoice	03/15/2023	UNIFORM RENTALS	001-301-535	31.08
						001-550-535	1.78
						400-700-535	12.33
01748	COAST TO COAST COMPUTER PR	DKT0033603					149.99
	A2516931	TONER CARTRIDGE	Invoice	03/08/2023	TONER CARTRIDGE	001-200-500	149.99
02659	DELTA TRENCHERS, INC	DKT0033604					682.46
	W09313	PO6550 MINI EXCAVATOR REPAIR	Invoice	03/10/2023	PO6550 MINI EXCAVATOR REPAIR	001-301-575	682.46
00018	ELLIOTT SECURITY & ELECTRONI	DKT0033605					102.00
	22270	MONTHLY MONITORING	Invoice	03/01/2023	MONTHLY MONITORING	001-195-605	45.00
						001-301-605	28.50
						400-700-605	28.50
02373	GUARDIAN ALLIANCE TECHNOLC	DKT0033606					50.00
	18041	GUARDIAN SOFTWARE PLATFORM - PS	Invoice	02/28/2023	GUARDIAN SOFTWARE PLATFORM - PS	001-200-681	50.00

Page # 5

Vendor #	Vendor Name / Payable Number	Docket/Claim # / Payable Description	Payable Type	Payable Date	Item Description	Account Number	Payment Amount / Distribution Amount
02042	HINDS COUNTY NEWS	DKT0033607					690.00
	2023-214	FOOD TRUCK/SBF 2023 ADS FOR MAR	Invoice	03/01/2023	FOOD TRUCK/SBF 2023 ADS FOR MAR	001-195-615	140.00
						100-550-615	550.00
00090	HOME DEPOT CREDIT SERVICES	DKT0033608					915.99
	7904526	PO6515-GE REFRIGERATOR BLACK SLA	Invoice	02/24/2023	PO6515-GE REFRIGERATOR BLACK SLA	001-200-921	915.99
00066	INNOVATIVE COMPUTER SOLUTI	DKT0033609					3,960.00
	118941	ICS CLOUD SERVER HOSTING	Invoice	03/01/2023	ICS CLOUD SERVER HOSTING	001-200-681	250.00
	118945	PD - CLOUD SERVER HOSTING	Invoice	03/01/2023	PD - CLOUD SERVER HOSTING	001-200-681	350.00
	118946	MONTHLY SERVICE CONTRACT	Invoice	03/01/2023	MONTHLY SERVICE CONTRACT	001-110-650	150.00
						001-140-650	502.50
						001-190-650	120.00
						001-195-650	502.50
						001-200-650	1,005.00
						001-260-650	720.00
						001-280-650	120.00
						001-301-650	240.00
00147	J.S.W., LLC	DKT0033610					50.88
	2046735	OIL CHANGE	Invoice	02/28/2023	OIL CHANGE	001-140-570	50.88
00301	JACKSON COMMUNICATIONS	DKT0033611					1,476.95
	169635	PO6531 RADIO EQUIPMENT FOR FIRE	Invoice	02/23/2023	PO6531 RADIO EQUIPMENT FOR FIRE	001-260-570	388.00
	169653	PO6542-22-04-LOW PROF.ANTENNA V	Invoice	02/26/2023	PO6542-22-04-LOW PROF.ANTENNA V	001-200-559	224.95
	169784	PO6439 FD REPAIR 4 HAND-HELD RAI	Invoice	03/14/2023	PO6439 FD REPAIR 4 HAND-HELD RAI	001-260-575	864.00
00069	JACKSON PAPER	DKT0033612					688.63
	1329987	COPY PAPER, CENTERPULL PAPERTOW	Invoice	03/02/2023	COPY PAPER, CENTERPULL PAPERTOW	001-110-500	22.85
						001-140-500	22.85
						001-195-505	39.72
						001-200-500	45.70
	1329988	CENTERPULL PAPERTOWELS	Invoice	03/02/2023	CENTERPULL PAPERTOWELS	001-301-505	42.17
	1329989	TISSUE	Invoice	03/02/2023	TISSUE	001-200-505	37.47
	1330312	PO6549 FD PAPER PRODUCTS FOR CE	Invoice	03/06/2023	PO6549 FD CASE OF COPY PAPER	001-260-500	45.70
					PO6549 FD PAPER PRODUCTS FOR CE	001-260-505	208.05
	1331186	COPY PAPER, TISSUE	Invoice	03/13/2023	COPY PAPER, TISSUE	001-110-500	45.70
						001-140-500	45.70
						001-190-500	7.62
						001-195-505	41.32
						001-200-500	45.70
						001-280-500	7.62
						001-301-500	15.23
						400-700-500	15.23
00406	LEWIS ELECTRIC	DKT0033613					700.00
	M2023.29	PO6534 REPAIR OF (2) INTERSECTION	Invoice	03/02/2023	PO6534 REPAIR OF (2) INTERSECTION	001-301-573	700.00

Page #6

Docket of Claims Register — **APPKT007590 - 03/24/2023 2nd A.P. (A/P AUTOMATION)**

Vendor #	Vendor Name / Payable Number	Docket/Claim # / Payable Description	Payable Type	Payable Date	Item Description	Account Number	Payment Amount / Distribution Amount
00074	MEA DRUG TESTING CONSORTIU	DKT0033614					42.00
	17254	PRE EMPLOYMENT DRUG SCREEN	Invoice	02/28/2023	PRE EMPLOYMENT DRUG SCREEN	001-200-699	42.00
00488	MEL LUNA SAW COMPANY	DKT0033615					310.99
	94115	PO6543 REPAIR XMARK LAWNMOWEF	Invoice	03/08/2023	PO6543 REPAIR XMARK LAWNMOWEF	001-301-575	310.99
00345	PRECISION PEST MANAGEMENT	DKT0033616					355.00
	39665	PD PEST CONTROL	Invoice	03/10/2023	PD PEST CONTROL	001-200-560	65.00
	39666	PW PEST CONTROL	Invoice	03/10/2023	PW PEST CONTROL	001-301-560	25.00
						400-700-560	25.00
	39667	DAVIS ROAD PEST CONTROL	Invoice	03/10/2023	DAVIS ROAD PEST CONTROL	001-550-560	50.00
	39668	FD PEST CONTROL	Invoice	03/10/2023	FD PEST CONTROL	001-260-560	125.00
	39669	CH PEST CONTROL	Invoice	03/10/2023	CH PEST CONTROL	001-195-560	65.00
00089	REVELL HARDWARE	DKT0033617					65.55
	184074/4	SEAL FOAM, OIL	Invoice	03/06/2023	SEAL FOAM, OIL	001-301-505	46.56
	184105/4	BERMUDA GRASS	Invoice	03/07/2023	BERMUDA GRASS	001-301-506	18.99
00901	ROBERT J YOUNG COMPANY INC	DKT0033618					830.05
	INV6177028	PO6511 PW COPIER RENTAL 1-15 - 2-1	Invoice	02/14/2023	PO6511 PW COPIER RENTAL 1-15 - 2-1	001-190-650	43.39
						001-280-650	43.39
						001-301-650	84.22
						400-700-650	84.22
	INV6208148	PD RECORDS COPIES 02/01/2023 - 02/	Invoice	03/01/2023	PD RECORDS COPIES 02/01/2023 - 02/	001-200-650	228.82
	INV6208150	PD PATROL COPIES 02/01/2023 - 02/2	Invoice	03/01/2023	PD PATROL COPIES 02/01/2023 - 02/2	001-200-650	63.75
	INV6208152	PD DISPATCH COPIES 02/01/2023 - 02/	Invoice	03/01/2023	PD DISPATCH COPIES 02/01/2023 - 02/	001-200-650	43.66
	INV6208154	PD CID COPIES 02/01/2023 - 02/28/20	Invoice	03/01/2023	PD CID COPIES 02/01/2023 - 02/28/20	001-200-650	63.75
	INV6208156	COURT COPIER 02/01/2023 - 02/28/2(	Invoice	03/01/2023	COURT COPIER 02/01/2023 - 02/28/2(	001-110-650	174.85
00194	THE SOUTHERN CONNECTION, LI	DKT0033619					152.00
	24792	PANTS, EMBROIDERY	Invoice	02/28/2023	PANTS, EMBROIDERY	001-200-535	152.00
00340	THORNTON, MELVIN G	DKT0033620					95.94
	83483	TIRE REPAIR	Invoice	03/06/2023	TIRE REPAIR	001-301-570	25.00
	83532	OIL CHANGE	Invoice	03/10/2023	OIL CHANGE	001-260-570	70.94
01940	TIRE HUB	DKT0033621					306.36
	32509057	PO6467-2106-255/60/R18 ALL WEATH	Invoice	01/31/2023	PO6467-2106-255/60/R18 ALL WEATH	001-200-570	306.36
00393	TRITECH FORENSICS	DKT0033622					167.75
	00851854	PO6347-PAPER EVIDENCE BAGS 12 x 7	Invoice	03/13/2023	PO6347-BU-3MS - MS BLOOD & URINE	001-200-505	167.75
00279	WEATHERSBY, SARAH	DKT0033623					7,376.54
	1294	PO6514-LAPTOP STAND, CRADLE, SEC.	Invoice	02/16/2023	PO6514-LAPTOP STAND, CRADLE, SEC.	001-200-903	3,688.27
	1295	PO6540-22-04-LAPTOP STAND, CRADL	Invoice	02/16/2023	PO6540-22-04-LAPTOP STAND, CRADL	001-200-903	3,688.27

Total Claims: 28 **Total Payment Amount: 24,710.96**

City of Byram, MS

Page #7

Docket of Claims Register

APPKT007594 - 03/24/2023 2nd A.P. (IN HOUSE)

By Docket/Claim Number

Vendor #	Vendor Name / Payable Number	Docket/Claim # / Payable Description	Payable Type	Payable Date	Item Description	Account Number	Payment Amount / Distribution Amount
02047	AMAZON CAPITAL SERVICES	DKT0033577					166.65
	1JF1-4W9N-1FN7	SHEET-FED DOCUMENT SCANNER	Invoice	03/09/2023	SHEET-FED DOCUMENT SCANNER	001-200-559	105.98
	1WC3-NKJK-CCVX	SELF INKING STAMP	Invoice	03/01/2023	SELF INKING STAMP	001-200-500	60.67
02047	AMAZON CAPITAL SERVICES	DKT0033578					71.48
	1QHT-TMLK-3F4C	GLOVES, WADERS	Invoice	03/13/2023	GLOVES, WADERS	400-700-505	71.48
02703	AMERICAN BANKERS INSURANCI	DKT0033579					1,701.00
	02272023	CH POLICY # 8705197507, FLOOD REN	Invoice	02/27/2023	CH POLICY # 8705197507, FLOOD REN	001-195-625	1,701.00
00161	AT & T	DKT0033580					229.28
	3147353406	CIRCUIT 03/01/2023 - 03/31/2023	Invoice	03/01/2023	CIRCUIT	001-200-605	229.28
00161	AT & T	DKT0033581					214.61
	7237075707	NCIC MONITORING 02/01/2023 - 02/2	Invoice	03/01/2023	NCIC MONITORING 02/01/2023 - 02/2	001-200-609	214.61
00042	AT&T	DKT0033582					284.00
	02232023	CIRCUIT ID 02/23/2023 - 03/22/2023	Invoice	02/23/2023	CIRCUIT ID 02/23/2023 - 03/22/2023	001-200-605	284.00
02351	BERKLEY INSURANCE COMPANY	DKT0033583					51,201.00
	40015496 030923	INSURANCE - COMMERCIAL/AUTO/EQ	Invoice	03/09/2023	INSURANCE - COMMERCIAL/AUTO/EQ	001-140-625	661.22
						001-195-625	2,098.74
						001-200-625	3,447.93
						001-200-625	14,579.04
						001-200-625	2,653.25
						001-260-625	7,345.59
						001-260-625	3,668.93
						001-260-625	2,653.25
						001-280-625	991.83
						001-301-625	1,049.37
						001-301-625	4,031.76
						001-301-625	2,664.51
						001-550-625	661.22
						400-700-625	1,049.28
						400-700-625	991.83
						400-700-625	2,653.25

Page # 8

Docket of Claims Register — **APPKT007594 - 03/24/2023 2nd A.P. (IN HOUSE)**

Vendor #	Vendor Name / Payable Number	Docket/Claim # / Payable Description	Payable Type	Payable Date	Item Description	Account Number	Payment Amount / Distribution Amount
01992	C SPIRE BUSINESS SOLUTIONS	DKT0033584					5,391.83
	0000684790-56	PHONES - ALL DEPARTMENTS	Invoice	02/26/2023	PHONES - ALL DEPARTMENTS	001-110-605	120.12
						001-190-605	166.56
						001-195-605	1,167.42
						001-200-605	1,873.42
						001-260-605	1,231.56
						001-280-605	166.55
						001-301-605	333.10
						400-700-605	333.10
02668	CADENCE INSURANCE	DKT0033585					4,147.00
	02272023	FLOOD INS @ 200 BYRAM PKWY (P# 2.	Invoice	02/27/2023	FLOOD INS @ 200 BYRAM PKWY (P# 2.	001-260-625	4,147.00
00123	CAPITAL ONE TRADE CREDIT	DKT0033586					573.82
	06813	PO6545 FD STATION CLEANING SUPP	Invoice	03/08/2023	PO6545 FD STATION CLEANING SUPP	001-260-505	26.95
					PO6545 FD STATION CLEANING SUPP	001-260-510	263.83
	07158	OIL	Invoice	03/09/2023	OIL	001-260-570	32.93
	09831	CLEANING /JANITORIAL & OTHER SUPI	Invoice	03/07/2023	CLEANING /JANITORIAL & OTHER SUPI	001-195-505	14.96
						001-195-510	31.06
	267319	PO6552-OFFICE/CLEANING SUPPLIES	Invoice	03/10/2023	PO6552-BLEACH	001-200-510	18.48
					PO6552-OFFICE SUPPLIES-LYSOL,WIPE	001-200-505	185.61
01348	CITY OF JACKSON	DKT0033587					141.81
	CH03102023	CH 5900 TERRY RD 02/08/2023 - 03/0	Invoice	03/10/2023	CH 5900 TERRY RD 02/08/2023 - 03/0	001-195-630	32.90
	PD03102023	PD 141 SOUTHPOINTE DR 02/08/2023	Invoice	03/10/2023	PD 141 SOUTHPOINTE DR 02/08/2023	001-200-630	36.47
	PW03102023	PW 550 EXECUTIVE BLVD 02/08/2023	Invoice	03/10/2023	PW 550 EXECUTIVE BLVD 02/08/2023	001-301-630	36.22
						400-700-630	36.22
00252	DEPARTMENT OF FINANCE AND	DKT0033588					39,234.85
	FEB2023	COURT ASSESSMENT/FINE SETTLEMEN	Invoice	02/28/2023	COURT ASSESSMENT/FINE SETTLEMEN	001-000-105	39,234.85
0005	ENTERGY	DKT0033589					3,644.59
	115007144165	PD 141 SOUTHPOINTE DR 02/08/2023	Invoice	03/13/2023	PD 141 SOUTHPOINTE DR 02/08/2023	001-200-630	1,033.79
	135007052858	CH 5901 TERRY RD 02/09/2023 - 03/1(	Invoice	03/14/2023	CH 5901 TERRY RD 02/09/2023 - 03/1(	001-195-630	770.14
	15007953006	PD-2 130 SOUTHPOINTE DR STE G 02/	Invoice	03/13/2023	PD-2 130 SOUTHPOINTE DR STE G 02/	001-200-630	88.54
	450003148756	FD 200 BYRAM PKWY 02/09/2023 - 03	Invoice	03/14/2023	FD 200 BYRAM PKWY 02/09/2023 - 03	001-260-630	1,269.94
	65007483537	PW 231 SOUTHPOINTE DR 02/08/202:	Invoice	03/13/2023	PW 231 SOUTHPOINTE DR 02/08/202:	001-301-630	241.09
						400-700-630	241.09

Page # 9

Docket of Claims Register — **APPKT007594 - 03/24/2023 2nd A.P. (IN HOUSE)**

Vendor #	Vendor Name / Payable Number	Docket/Claim # / Payable Description	Payable Type	Payable Date	Item Description	Account Number	Payment Amount / Distribution Amount
00058	FLEETCOR TECHNOLOGIES OPER.	DKT0033590					7,807.91
	NP63957060	VEHICLE FUEL FOR 02/27/2023 - 03/0!	Invoice	03/06/2023	VEHICLE FUEL FOR 02/27/2023 - 03/0!	001-200-525	2,318.71
						001-260-525	307.51
						001-280-525	63.10
						001-301-525	307.28
						001-550-525	117.40
						400-700-525	377.17
	NP64004242	VEHICLE FUEL FOR 03/06/2023 - 03/1:	Invoice	03/13/2023	VEHICLE FUEL FOR 03/06/2023 - 03/1:	001-200-525	3,033.11
						001-260-525	288.32
						001-280-525	61.03
						001-301-525	514.49
						001-550-525	98.61
						400-700-525	321.18
00019	GUEST CONSULTANTS, INC	DKT0033591					8,955.00
	6989	SEWER DESLUDGE 22-051	Invoice	03/17/2023	SEWER DESLUDGE 22-051	400-700-602	1,325.00
	6990	REHAB LIFT STATION - WAFFLE HOUSE	Invoice	03/17/2023	REHAB LIFT STATION - WAFFLE HOUSE	400-700-602	745.00
	6992	REHAB LIFT STATION - BYRAM PKWY/T	Invoice	03/17/2023	REHAB LIFT STATION - BYRAM PKWY/T	400-700-602	720.00
	6993	REHAB LIFT STATION - BYRAM PKWY/T	Invoice	03/17/2023	REHAB LIFT STATION - BYRAM PKWY/T	400-700-602	1,510.00
	6994	REHAB LIFT STATION - WAFFLE HOUSE	Invoice	03/17/2023	REHAB LIFT STATION - WAFFLE HOUSE	400-700-602	495.00
	6995	LOCATING LIFT STATION IN LAKE DOCK	Invoice	03/17/2023	LOCATING LIFT STATION IN LAKE DOCK	400-700-602	1,010.00
	6996	LAGOON LEVEE REPAIR	Invoice	03/17/2023	LAGOON LEVEE REPAIR	400-700-602	3,150.00
00019	GUEST CONSULTANTS, INC	DKT0033592					15,012.50
	6988	PROJECTS & PLAN REVIEW	Invoice	03/17/2023	PROJECTS & PLAN REVIEW	001-190-602	2,250.00
	6991	23-001 FIRE STATION SITE DESIGN	Invoice	03/17/2023	23-001 FIRE STATION SITE DESIGN	001-260-602	11,750.00
	6997	GENERAL SERVICES/ANNEXATION	Invoice	03/17/2023	GENERAL SERVICES/ANNEXATION	001-195-602	1,012.50
00264	KENTWOOD SPRINGS	DKT0033593					91.94
	10602189 031023	CH WATER	Invoice	03/10/2023	CH WATER	001-195-505	91.94
00649	MS DEPARTMENT OF PUBLIC SAI	DKT0033594					3,456.50
	FEB2023-2	DUI OFFENSE/NON-ADJUDICATION	Invoice	03/10/2023	DUI OFFENSE/NON-ADJUDICATION	001-000-111	3,456.50
00649	MS DEPARTMENT OF PUBLIC SAI	DKT0033595					510.40
	FEB2023	CRIME STOPPERS	Invoice	03/10/2023	CRIME STOPPERS	001-000-104	510.40

Total Claims: 19 **Total Payment Amount: 142,836.17**

City of Byram, MS

Page # 10

Docket of Claims Register

APPKT007600 - 03/24/2023 2nd A.P. (SEWER AUTOMATION)

By Docket/Claim Number

Vendor #	Vendor Name / Payable Number	Docket/Claim # / Payable Description	Payable Type	Payable Date	Item Description	Account Number	Payment Amount / Distribution Amount
02732	AQUA-AEROBIC SYSTEMS, INC	DKT0033570					15,400.00
	1036425	PO06517 EMERGENCY AERATOR FOR L	Invoice	03/07/2023	PO06517 EMERGENCY AERATOR FOR L	400-700-916	15,400.00
01005	AUTOMATED POWER, INC	DKT0033571					2,250.50
	S1115403.001	PO6527 STARTER FOR LAGOON	Invoice	03/01/2023	PO6527 STARTER FOR LAGOON	400-700-577	2,250.50
01283	COOPER ELECTRIC MOTOR SERVI	DKT0033572					10,219.96
	RI-2058	PO6538 REPLACE CORD W50' ON LK F	Invoice	03/07/2023	PO6538 REPLACE CORD W50' ON LK F	400-700-577	396.50
	RI-2064	PO6442 REBUILD PUMP AT LAGOON	Invoice	03/07/2023	PO6442 REBUILD PUMP AT LAGOON	400-700-577	9,823.46
00757	DIER, LARRY MICHAEL	DKT0033573					3,850.00
	941013	PO6532 PUMP OUT 7 LOADS EAGLES M	Invoice	03/02/2023	PO6532 PUMP OUT 7 LOADS EAGLES M	400-700-635	2,450.00
	941017	PO6551 SIWELL MEADOWS,BYRAM GA	Invoice	03/10/2023	PO6551 SIWELL MEADOWS,BYRAM GA	400-700-635	1,400.00
02414	DIVERSIFIED COMPANIES, LLC	DKT0033574					3,868.72
	3671-PE	PO6537 POSTAGE UTILITY ESCROW RE	Invoice	03/06/2023	PO6537 POSTAGE UTILITY ESCROW RE	400-700-608	3,600.00
	52213	PO6544 PRINT PROCESS MAIL FEBRUA	Invoice	02/27/2023	PO6544 PRINT PROCESS MAIL FEBRUA	400-700-681	268.72
00066	INNOVATIVE COMPUTER SOLUTI	DKT0033575					240.00
	118946-S	SEWER-MONTHLY SERVICE CONTRACT	Invoice	03/01/2023	SEWER-MONTHLY SERVICE CONTRACT	400-700-650	240.00
01909	TRANSUNION RISK AND ALTERN/	DKT0033576					160.00
	4845521 022823	SEWER COLLECTIONS 02/01/2023 - 02	Invoice	03/01/2023	SEWER COLLECTIONS 02/01/2023 - 02	400-700-681	160.00
					Total Claims: 7	**Total Payment Amount:**	**35,989.18**

CITY OF BYRAM AGENDA ITEM FACT SHEET

BOARD MEETING DATE:	March 23, 2023	AGENDA ITEM NO: 8.	
CONSENT AGENDA:		TO:	

FOR:

ACCOUNT NO:

INTRODUCED BY:

DISCUSSION: Discussion of the 2023 Byram Police Department Restructure of Command which will include promotions as follows:
1) Lieutenant/Commander will be promoted to Captain
2) Two Sergeants will be promoted to the position of Lieutenant
3) One Sergeant will be promoted to the position of Operations Lieutenant
4) One Patrol Officer II will be promoted to the position of Sergeant

INTRODUCED BY: Chief David W. Errington

BOARD ACTION:

ATTACHMENTS:

	Description	Upload Date	Type	File Name
🗋	2023 BPD RESTRUCTURE OF COMMAND	3/17/2023	Cover Memo	2023_BPD_RESTRUCTURE_OF_COMMAND.pdf

BYRAM POLICE DEPARTMENT
CHIEF DAVID W. ERRINGTON
P.O. BOX 720222 ~ BYRAM, MS 39272
~ Accredited by the Mississippi Law Enforcement Accreditation Commission 2012 ~

March 23, 2023

To: Mayor Richard White
Byram Board of Aldermen

From: Chief David Errington

Re: Byram Police Department Restructure of Command

Dear Sir or Madam:

On June 1, 2011, the City of Byram Police Department opened its doors to provide our community with a functioning police department and to provide professional services to our citizens and visitors. We started with 19 sworn officers and 12 civilian support staff with a population of 11,500 residents covering 18.6 square miles. The original police department executive command staff consisted of the Chief and two (2) Commanders. Basically, one commander over all uniformed operations and the other commander was over administration and civilian personnel.

Fast Forward to 2023. The city has grown substantially in commercial and residential status. Our current population with the newly annexed area is 13,103 residents covering 20.6 square miles. Currently, the police department is authorized 31 sworn police officers and 14 civilian personnel. Over the last year, our executive command staff consisted of only Commander Kevin Turner and myself. The duties and responsibilities required at an administrative and executive level for our department has increased over the last few years. I have researched other agencies both on the local and national level that are comparable to our size and jurisdiction. I am asking the board to approve a restructure of the executive command staff for the Byram Police Department to consist of the Chief, a Captain of all police operations and personnel to serve as second in command, and three Lieutenants for three bureaus: Patrol, Administration, and Operations. The new Lieutenants will be promoted from their current Sergeant rank to their new rank of Lieutenant. (General Order 5.8/May 2022). The Captain will be promoted from his current rank of Lieutenant/Commander to new rank of Police Captain. Three (3) patrol officers have successfully completed the Sergeant Promotion Process. One of these three (3) officers will be promoted to Patrol Sergeant to fulfill the position being vacated by new Patrol Lieutenant.

This new restructure of the executive command staff will be absorbed in our current budget for FY2022. I am not asking for any budget amendments. We would like to thank the Mayor and our Board of Aldermen for their support in our police department as we strive daily to provide professional and respectable police services for our community to live, work, and visit.

I have included our current organizational chart and the proposed organizational chart.

I am asking the Board of Aldermen to approve the following promotions to be effective April 3, 2023:

1. Commander Kevin Turner to Captain at an annual salary of $60,000.00
2. Sergeant Ricardo Kincaid to Patrol Lieutenant at an annual salary of $55,000.00
3. Sergeant Colin Cooper to Administrative Support Lieutenant at an annual salary of $55,000.00
4. Sergeant Maurice Kendrick to Operations Lieutenant at an annual salary of $57,000.00
5. Officer Mike Aycox to Sergeant at an hourly rate of $20.91 per hour.

Respectfully,

David Errington
Chief of Police

Byram Police Department

FY 2023

Sworn Full Time: 30
Sworn Part Time: 1
Civilian Full Time: 14

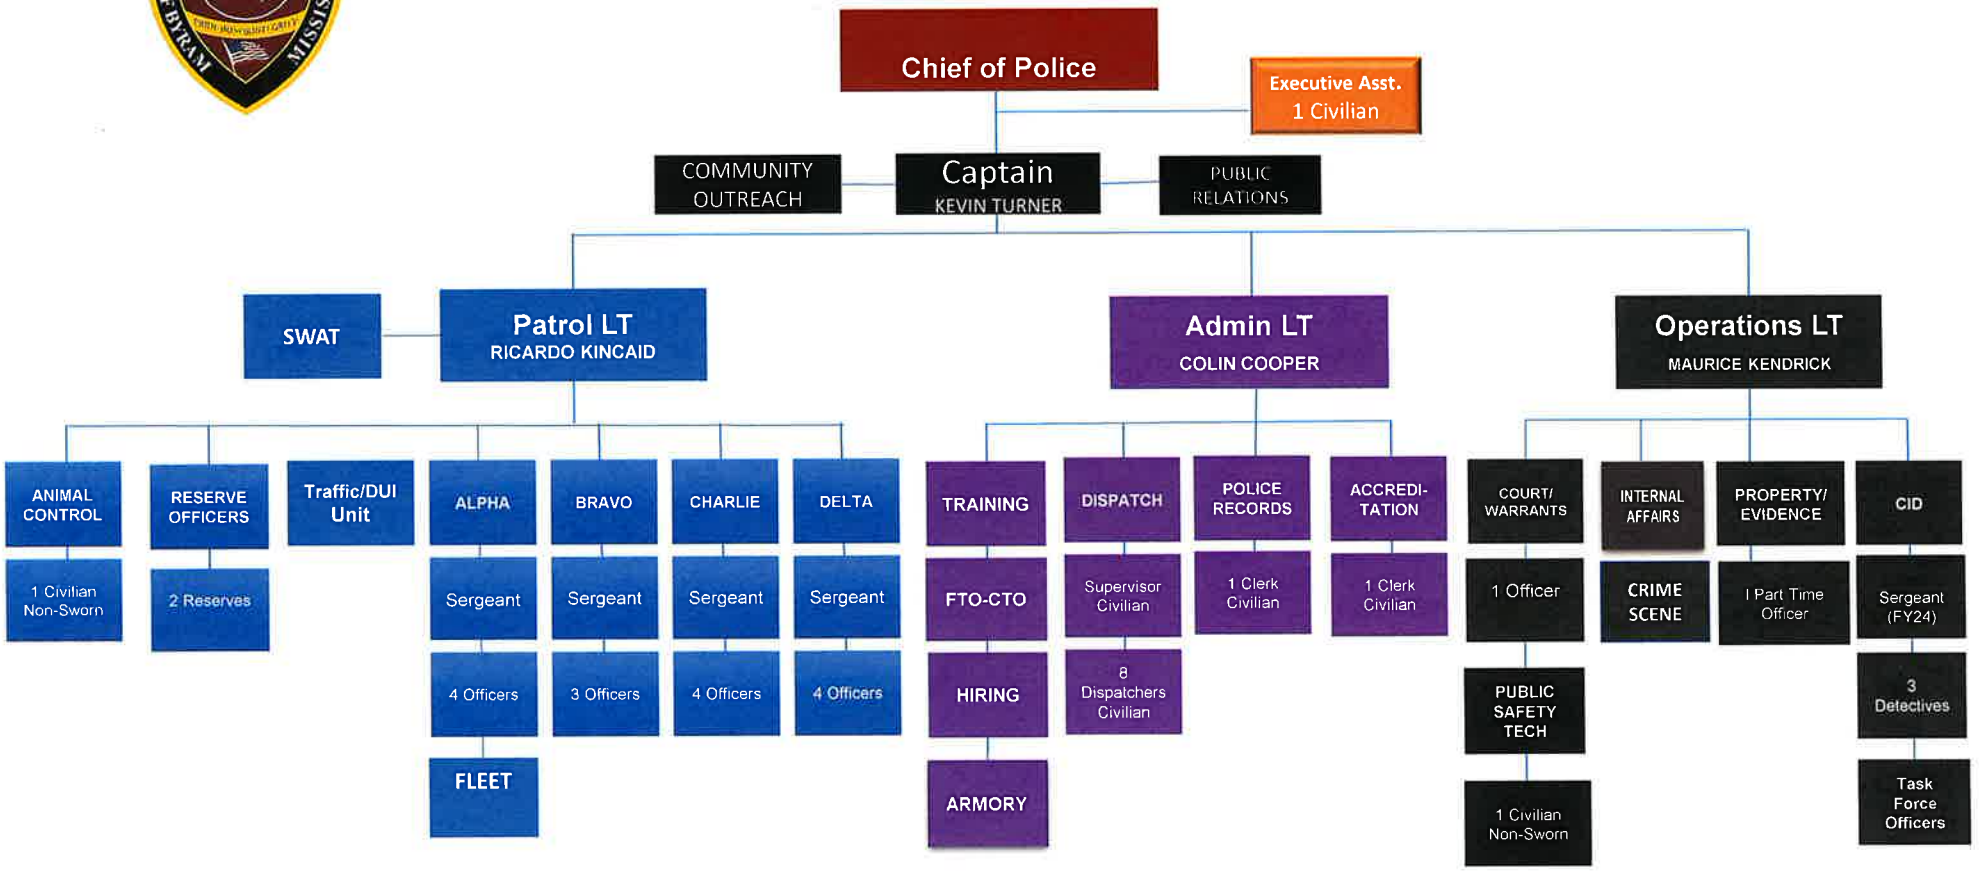

Byram Police Department

March 2022 (Current)

Sworn Officers 27 of 30
Civilian Employees 12 of 14
Part-Time Sworn Officers 1 of 1
Reserve Officers 1 of 4

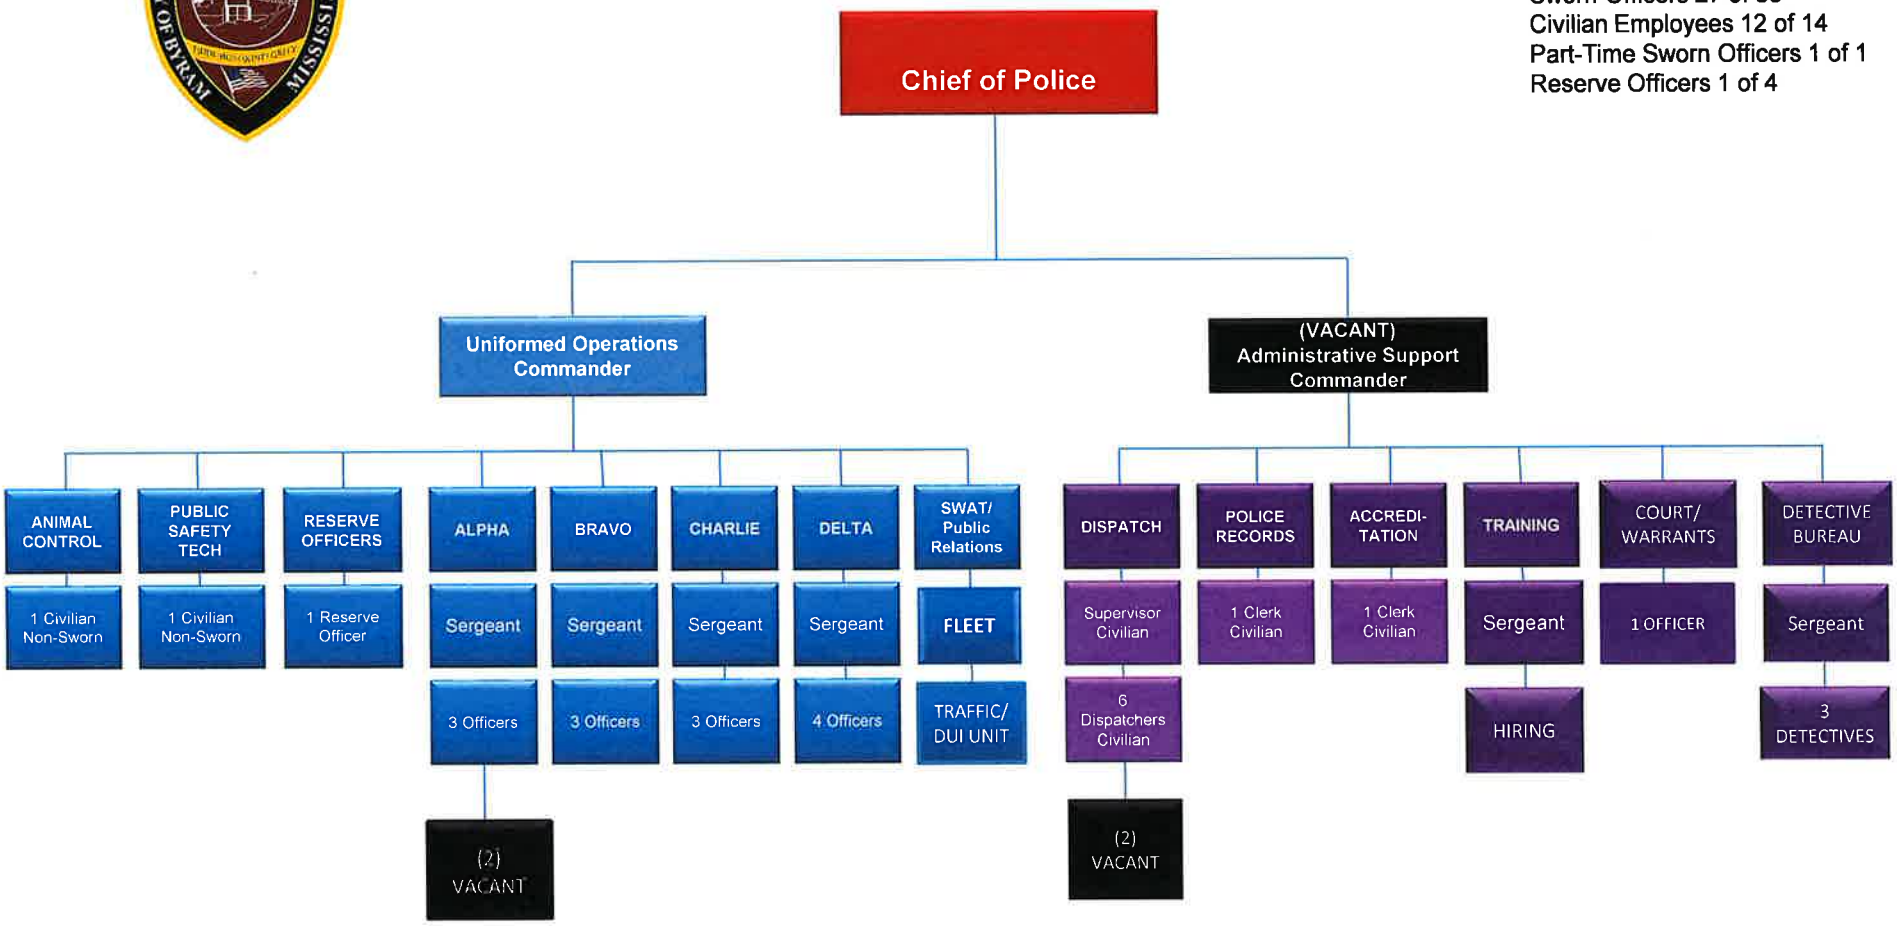

CITY OF BYRAM AGENDA ITEM FACT SHEET

BOARD MEETING DATE:	March 23, 2023	AGENDA ITEM NO: 9.	
CONSENT AGENDA:		TO:	

FOR:

ACCOUNT NO:

INTRODUCED BY:

DISCUSSION: Approval of promotion of Lieutenant/Commander K. Turner to the new rank of Police Captain with a annual salary of $60,000.00/year beginning 04/03/2023.

INTRODUCED BY: Chief David W. Errington

BOARD ACTION:

ATTACHMENTS:

	Description	Upload Date	Type	File Name
🗋	2023 PROMOTION K TURNER	3/17/2023	Cover Memo	2023_PROMOTION_K_TURNER.pdf

BYRAM POLICE DEPARTMENT

EID: 0019

Badge #: 03

PERSONNEL ACTION NOTICE FORM

If you are changing or updating your information, you shall fill in the new information on this form.

Date: 03/17/23 SSN: *(Last 4)* 0697 Rank/Position: Lieutenant/Commander

Employee Name: Turner, Kevin Ray Date of Birth: 04/10/80

(Last, First, Middle)

Address: 112 Moselle Dr Apt.#: _____ City: Clinton State: MS Zip: 39056

Computer Usage

☐ Login ☐ RMS ☐ PowerDMS ☐ Email ☐ Identix ☐ G-Suite ☐ Body Camera

Police Specific Requirements

☐ Application for Certification ☐ Termination/Reassignment Report ☐ ID/Commission ☐ Electronic Access Card

TYPE OF ACTION			
☐	New Hire	☐	Return from Layoff
☐	Transfer	☐	Rehire
☐	Promotion	☐	Termination
☐	Leave of Absence (LOA)	☐	LOA Return

TYPE OF CHANGE			
☒	Salary Change	☐	Personal Info. Only
☐	Grade Level	☐	
☐	Job Title	☐	
☐	Status	☐	

EMPLOYMENT / CHANGE INFORMATION

	Status FT/PT	Job Title	Pay Rate (Hourly)	Edu. Pay (Hourly)	Exempt / Non-Exempt	Effective Date
Current	FT	Lieutenant/Commander				
New	FT	Captain	$28.85			04/03/23

Comments: Board Approved 03/23/2023. This is a salaried position @ $60,000.00/yr.

If BOA required, notate date of approval.

TERMINATION / LEAVE OF ABSENSE

☐	Resigned in good standing/eligible for re-hire	☐	Resigned in good standing/ineligible for re-hire
☐	Resigned prior to, during or at the conclusion of an investigation	☐	Resigned in lieu of termination
☐	Discharged/Terminated	☐	Reassigned to other duties
☐	Retired	☐	Deceased
☐	Other (Explain):		Effective Date:

Comments:

If BOA required, notate date of approval.

Employee Signature: _____ Date: _____ Prepared by: Ayn Reed

Chief Signature: _____ Date: 03/17/23 Date to HR: _____

Personnel Action Form ver.20151021

CITY OF BYRAM AGENDA ITEM FACT SHEET

BOARD MEETING DATE: March 23, 2023

AGENDA ITEM NO: 10.

CONSENT AGENDA:

TO:

FOR:

ACCOUNT NO:

INTRODUCED BY:

DISCUSSION: Approval of promotion of Sergeant C. Cooper to the new rank of Administrative Support Lieutenant with an annual salary of $55,000.00/year effective 04/03/2023.

ATTACHMENTS:

Description	Upload Date	Type	File Name
No Attachments Available			

CITY OF BYRAM AGENDA ITEM FACT SHEET

BOARD MEETING DATE: March 23, 2023

AGENDA ITEM NO: 11.

CONSENT AGENDA:

TO:

FOR:

ACCOUNT NO:

INTRODUCED BY:

DISCUSSION: Approval of promotion of Sergeant M. Kendrick to the new rank of Operations Lieutenant with an annual salary of $57,000.00/year effective 04/03/2023.

INTRODUCED BY: Chief David W. Errington

BOARD ACTION:

ATTACHMENTS:

Description	Upload Date	Type	File Name
No Attachments Available			

CITY OF BYRAM AGENDA ITEM FACT SHEET

BOARD MEETING DATE: March 23, 2023

AGENDA ITEM NO: 12.

CONSENT AGENDA:

TO:

FOR:

ACCOUNT NO:

INTRODUCED BY:

DISCUSSION: Approval of promotion of Sergeant R. Kincaid to the new rank of Patrol Lieutenant with an annual salary of $55,000.00/year effective 04/03/2023

INTRODUCED BY: Chief David W. Errington

BOARD ACTION:

ATTACHMENTS:

Description	Upload Date	Type	File Name
No Attachments Available			

CITY OF BYRAM AGENDA ITEM FACT SHEET

BOARD MEETING DATE: March 23, 2023

AGENDA ITEM NO: 13.

CONSENT AGENDA:

TO:

FOR:

ACCOUNT NO:

INTRODUCED BY:

DISCUSSION: Approval of promotion of Patrol Officer II, M. Aycox to Patrol Sergeant at a salary of $20.91/hour effective 04/03/2023.

INTRODUCED BY: Chief David W. Errington

BOARD ACTION:

ATTACHMENTS:

Description	Upload Date	Type	File Name
No Attachments Available			

CITY OF BYRAM AGENDA ITEM FACT SHEET

BOARD MEETING DATE:	March 23, 2023	AGENDA ITEM NO:	
CONSENT AGENDA:		TO:	

FOR:

ACCOUNT NO:

INTRODUCED BY:

DISCUSSION:

- City Administration Offices Closed in observance of Good Friday – Friday, April 7th, 2023
- Food Truck Friday – Friday, April 7th, 5:00 -8:30 p.m., Davis Road Park, 2515 Davis Road
- Mayor and Board of Aldermen Work Session – Monday, April 10th, 6:30 p.m., City Hall, 5901 Terry Road
- Mayor and Board of Aldermen Meeting – Thursday, April 13th, 7:00 p.m., City Hall, 5901 Terry Road
- Swinging Bridge Festival – Friday, April 28th, 6-11:00 p.m. and Saturday, April 29th, noon – 11:00 p.m.

ATTACHMENTS:

Description	Upload Date	Type	File Name

No Attachments Available